copyright Portakabin Limited 2024

This drawing is the property of Portakabin Limited.
It must not be copied or reproduced or divulged to anyone without written permission.

Do not scale off this drawing.
All discrepancies to be reported to Portakabin Limited.

Rev:	Date:	Description:	By:	Chk:
P01	23.01.24	First Issue	MM	SPM
P02	10.04.24	Application Site Red Boundary Line Amended	MM	SPM

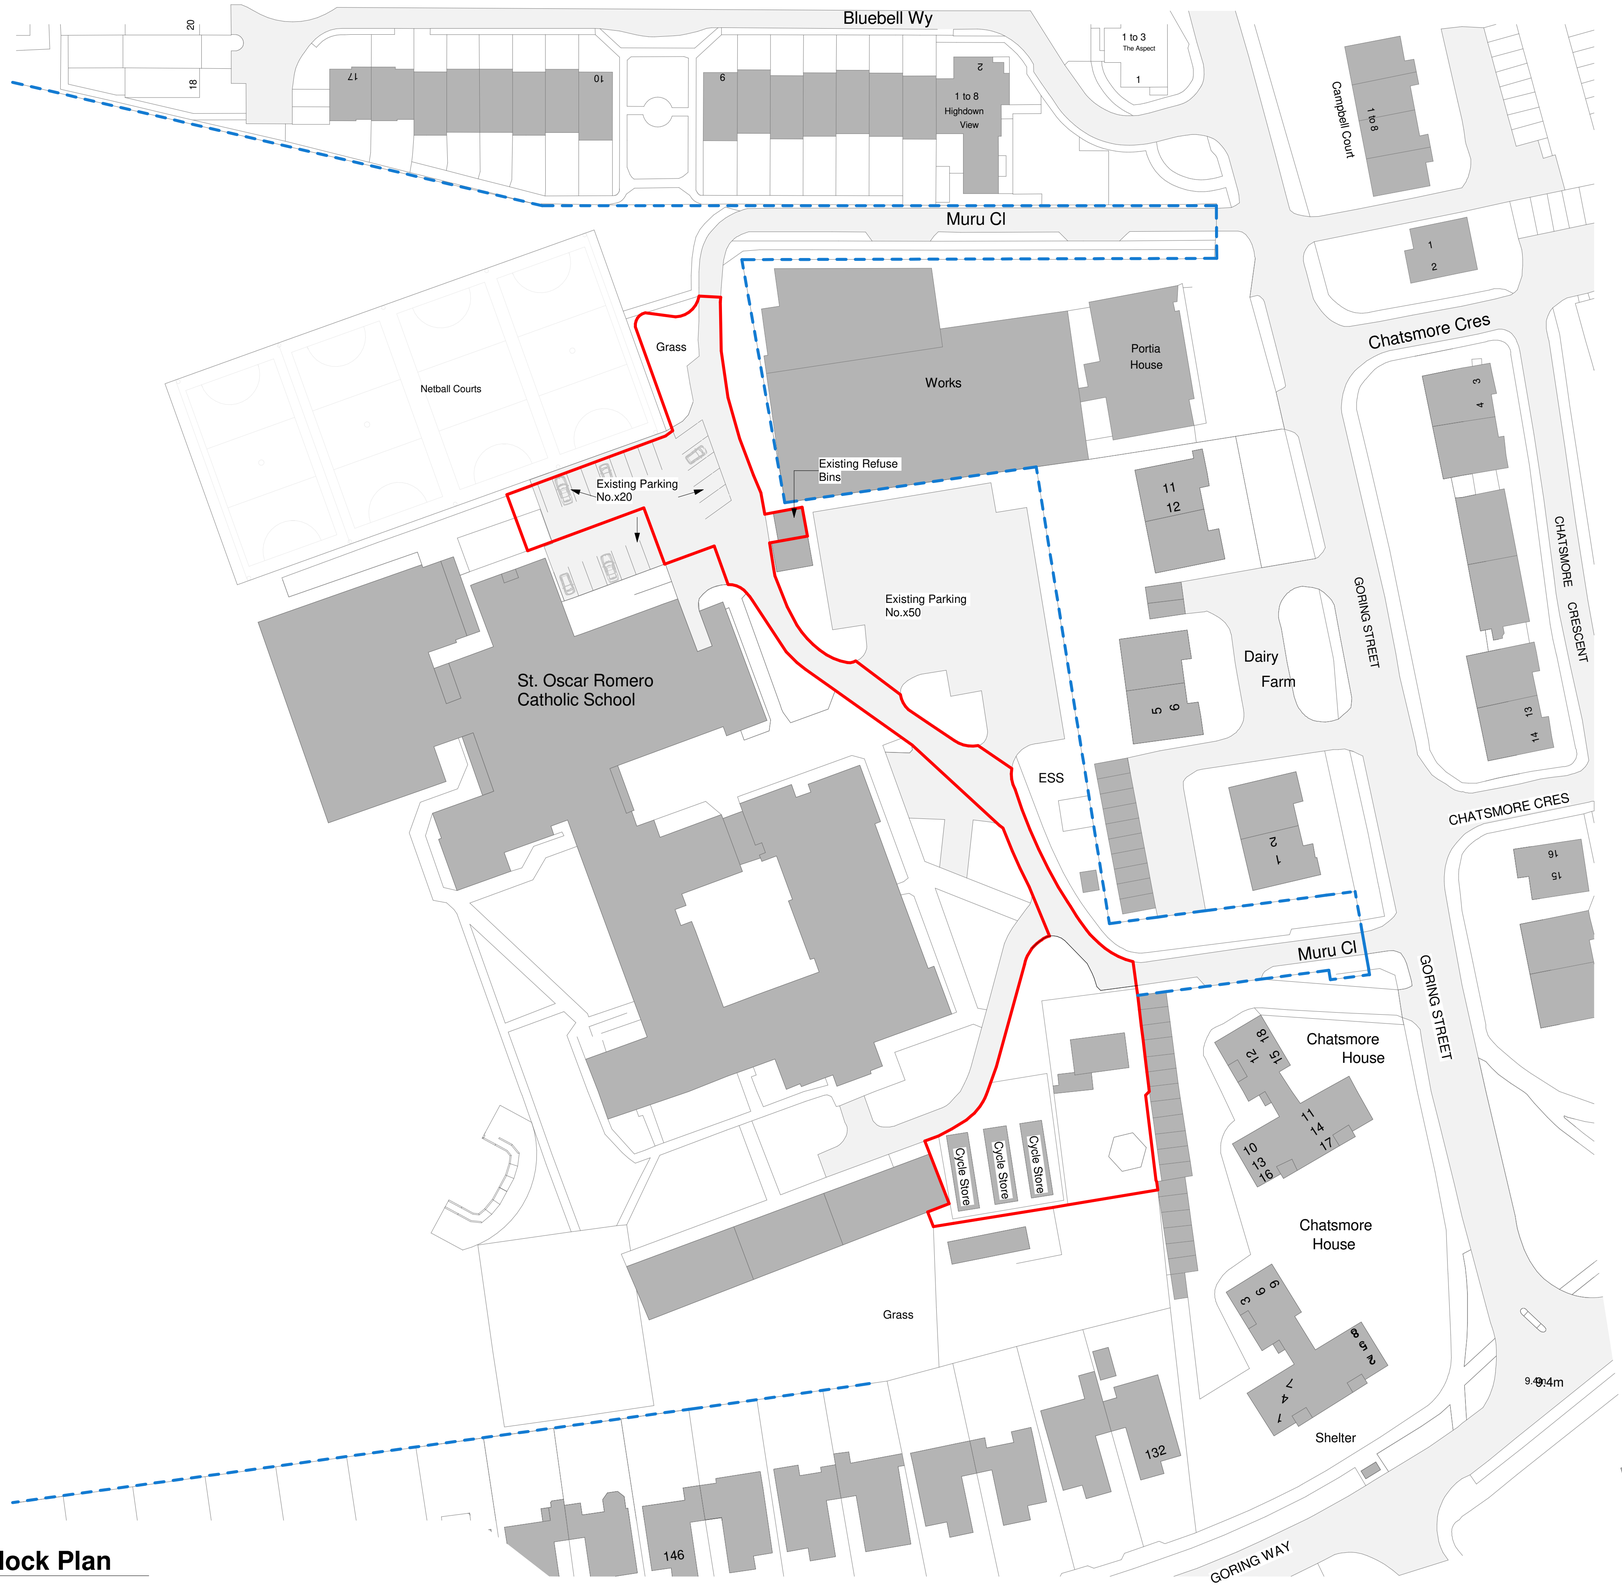

KEY:

- Application Site
- Additional Site Ownership

1 **Existing Block Plan**
1 : 500

North

1:200 0 5 10 15 20 m

Portakabin

Portakabin Limited New Lane Huntington
York YO32 9PT United Kingdom
+44 (0)1904 611655
portakabin.co.uk

Status:	Purpose Of Issue:
S2	PLANNING ISSUE

Client: **St Oscar Romero Catholic School**

Project: Sixth Form Block

Title: Existing Block Plan

Scale @ A1:	Date:	Drawn By:	Checked By:
As indicated	23/01/24	MM	SB

Project Number: OPP1230843

Originator:	Zone:	Level:	Type:	Discipline:	Number:	Rev:
PTK	A1	XX	D	A	1803	**P02**