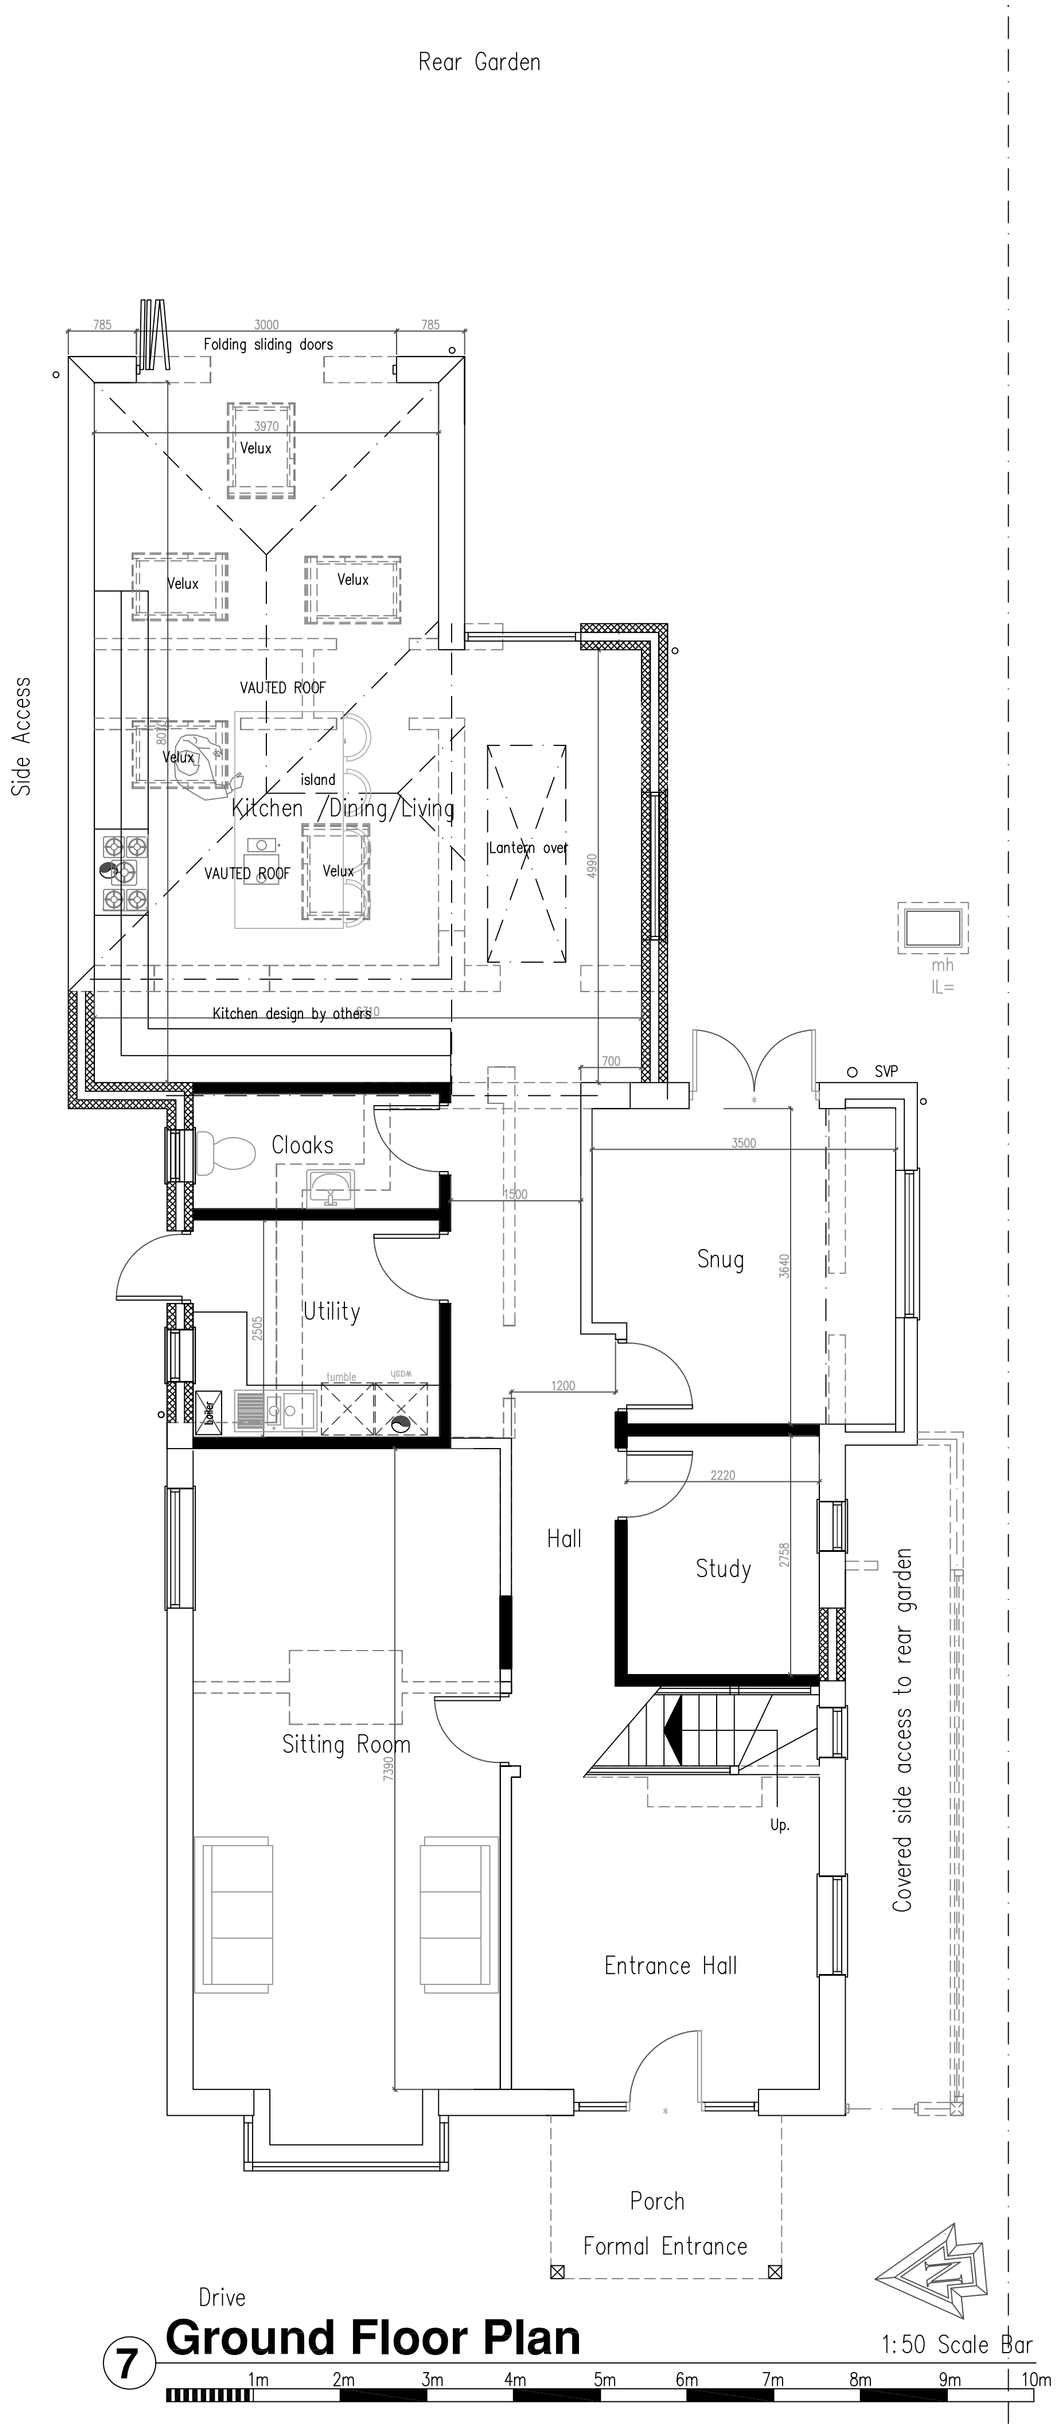

7 **Ground Floor Plan** 1:50 Scale Bar

1m 2m 3m 4m 5m 6m 7m 8m 9m 10m

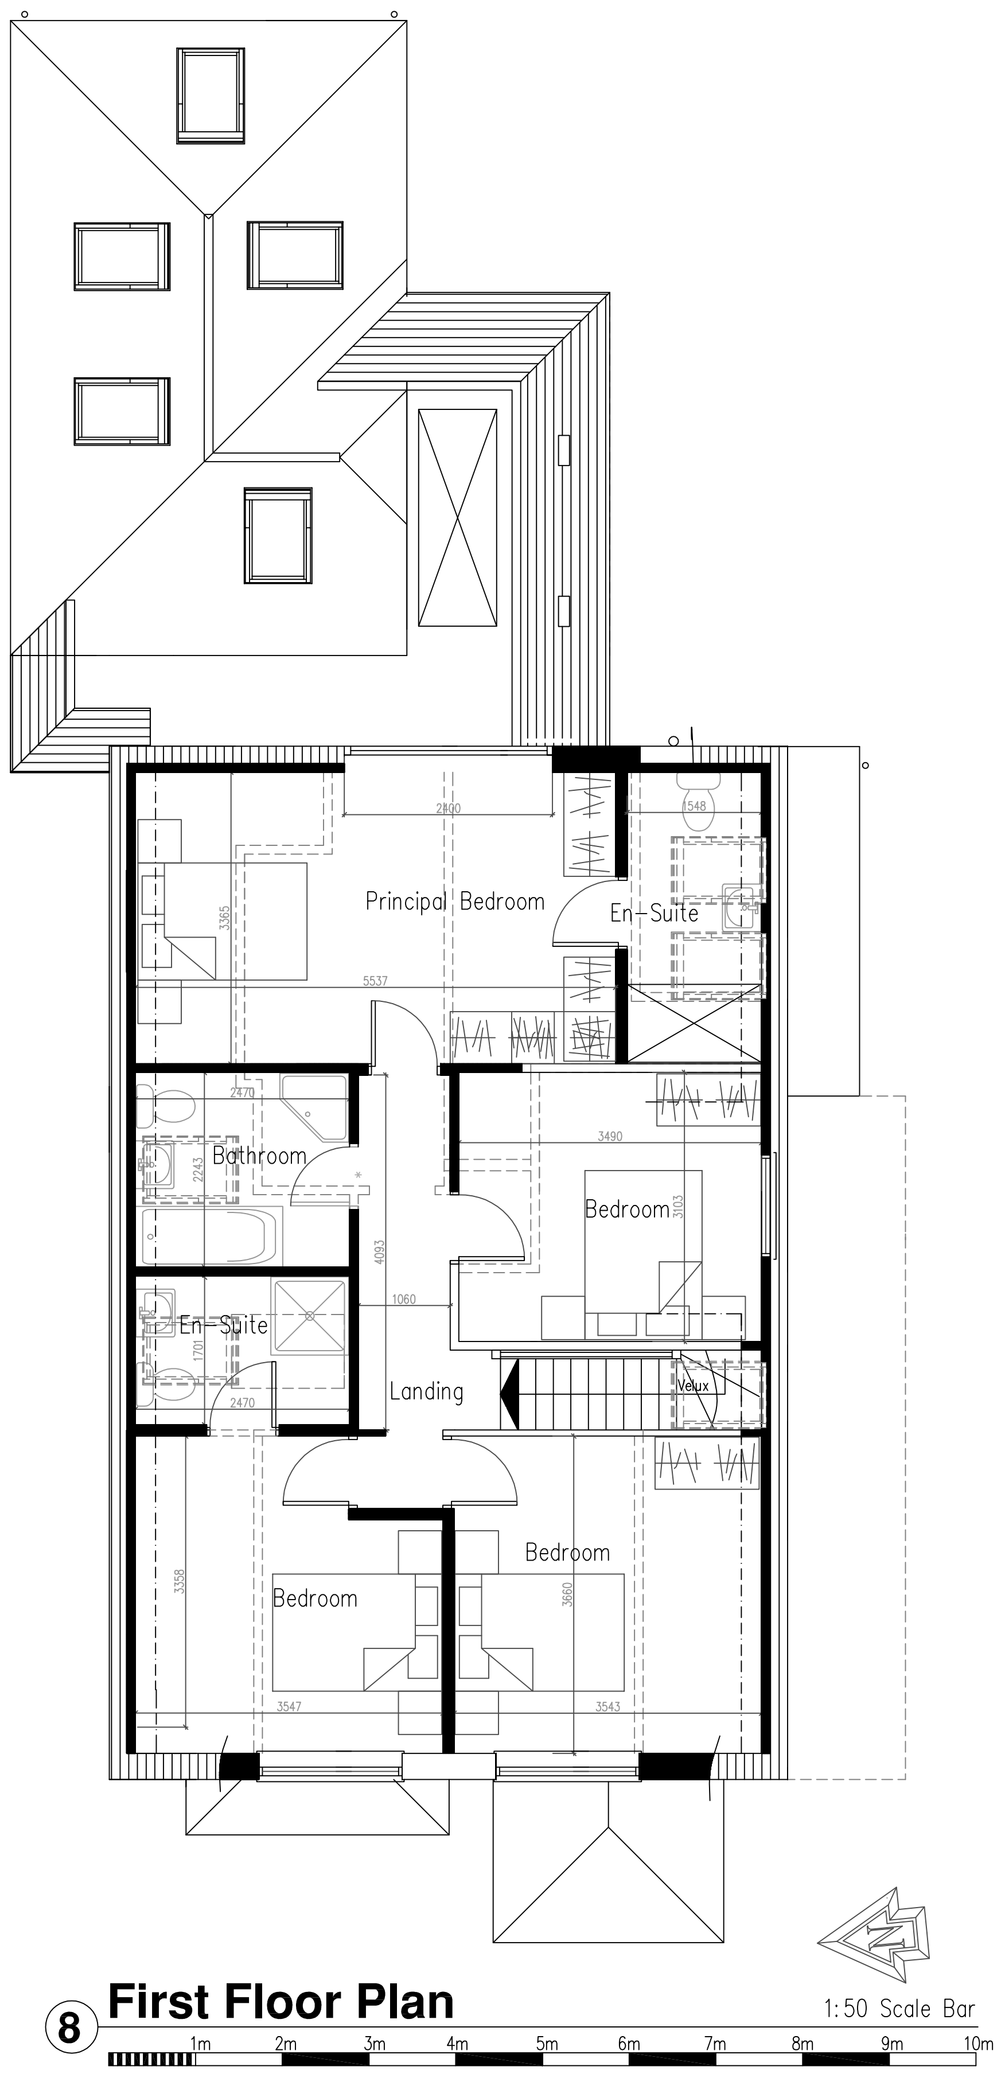

8 **First Floor Plan** 1:50 Scale Bar

1m 2m 3m 4m 5m 6m 7m 8m 9m 10m

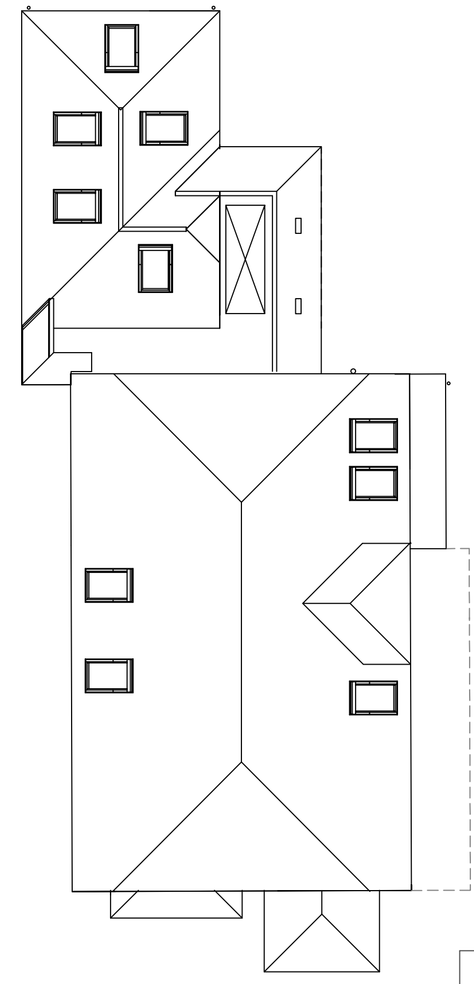

Proposed roof plan

DO NOT SCALE FROM THIS DRAWING EXCEPT FOR PLANNING
AS PHOTOCOPIES WILL BE SUBJECT TO DISTORTION
DRAWINGS TO BE READ IN CONJUCTION WITH ALL OTHER ARCHITECT'S & STRUCTURAL ENGINEER'S CONTRACT DRAWINGS & SPECIFICATIONS.
ANY DISCREPANCIES MUST BE BROUGHT TO THE ATTENTION OF THE ARCHITECT IMMEDIATELY.
THE CONTRACTOR MUST VERIFY ALL DIMENSIONS BY SITE MEASUREMENT BEFORE ORDERING MATERIALS OR MANUFACTURING COMPONENTS.
SUBSTITUTE MATERIALS & PRODUCTS TO THOSE NAMED WILL BE ACCEPTABLE IF PROVEN TO BE OF EQUAL OR HIGHER PERFORMANCE AND NOT IN CONFLICT WITH OTHER ELEMENTS.

Project:

Proposed
Extensions, roof alterations
& Internal Alterations At:
22 Mill Hill
Shoreham By Sea
West Sussex
BN43 5TH

Drawing title:

Plans As Proposed

Client:

Andy Davey

© Copyright of:

Architectural & Planning Services
7 Erringham Road
Shoreham By Sea
West Sussex
BN43 5NQ

BJW

01273 441009
07856899101
e-mail: bjmw@bjwarchitectural.co.uk
website: bjwarchitectural.co.uk

Scale:	Paper size
1:50	A1

Date:	Drawn:
8.4.2020	BJW

Drg. No.	Rev'n
03	H

Note: All dimensions to be checked on site.