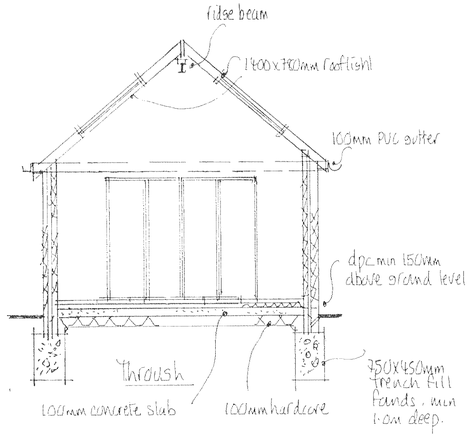

Materials

Tiles to match existing
walls to be rendered to match existing
Velux rooflights,
doors & windows to be white PVC. stained to match existing.

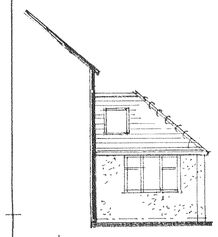

Side Elevation



Rear Elevation

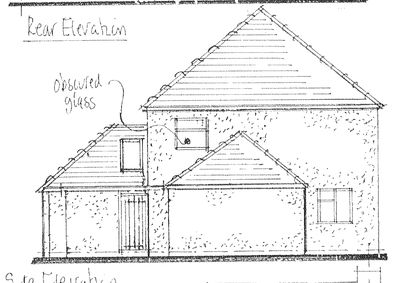

Side Elevation

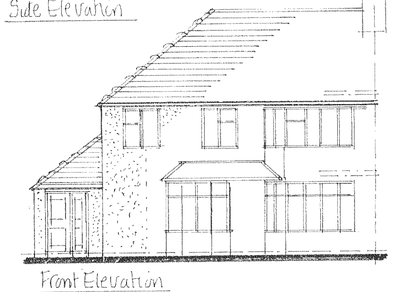

Front Elevation

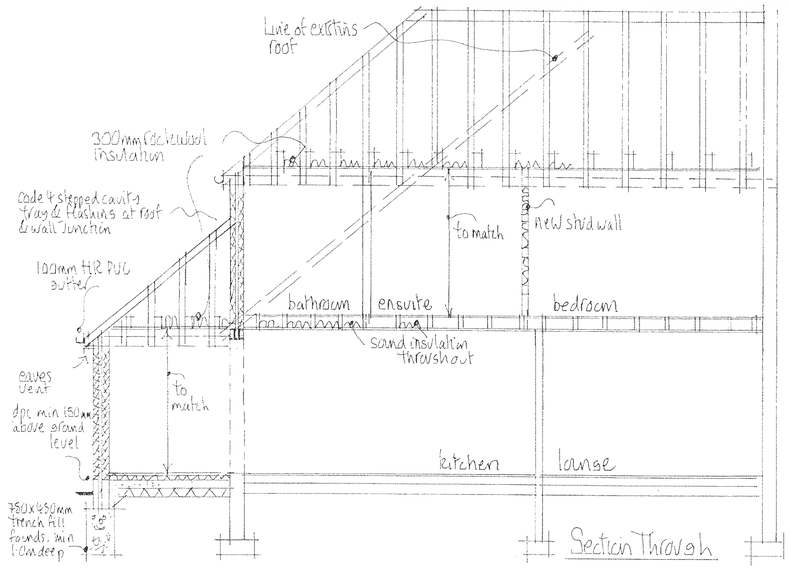

Section Through

NOTES:

All dimensions must be checked on site and not scaled from this drawing.

Revision B November 09
Side & Rear Extensions reduced in width
Hipped Roof added to rear extension.
Bathroom windows reconfigured.

A	Sept 09	External Store added.
	Date	Revisions

© copyright

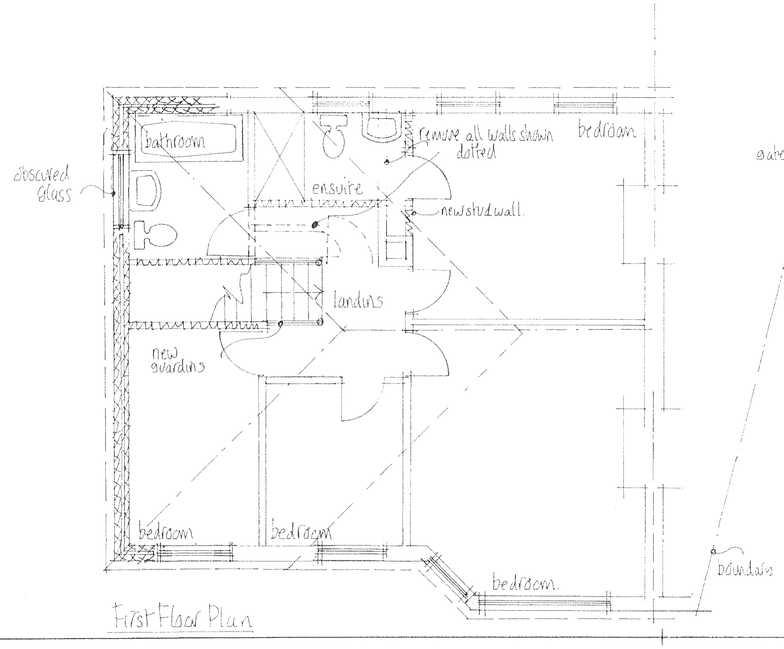

First Floor Plan

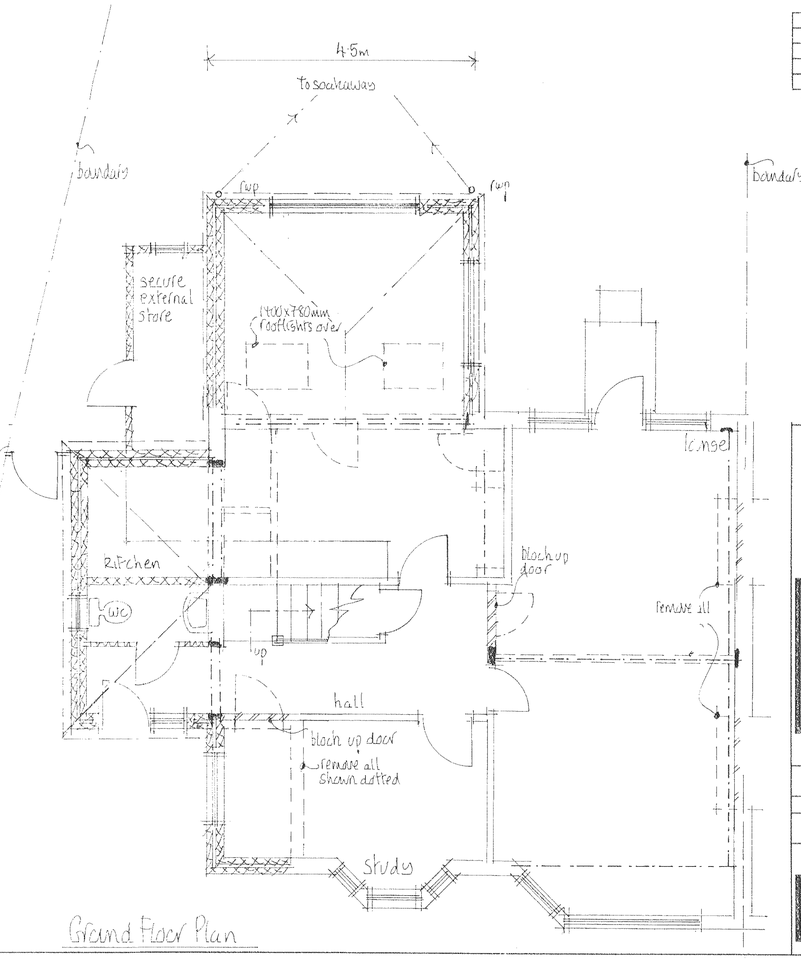

Ground Floor Plan

Mel Humphrey
MRICS MBEng
39 Northease Drive
Hove, East Sussex BN3 8PQ
Mobile: 07701 055182
Email: mel_humphrey_uk@yahoo.co.uk

Drawing Title
Proposed Details @
20 The Driveway
Shoreham-By-Sea

Scale 1:50, 1:100

Date Aug 09 | Drawn by mjh.

Drg. No. | Rev.