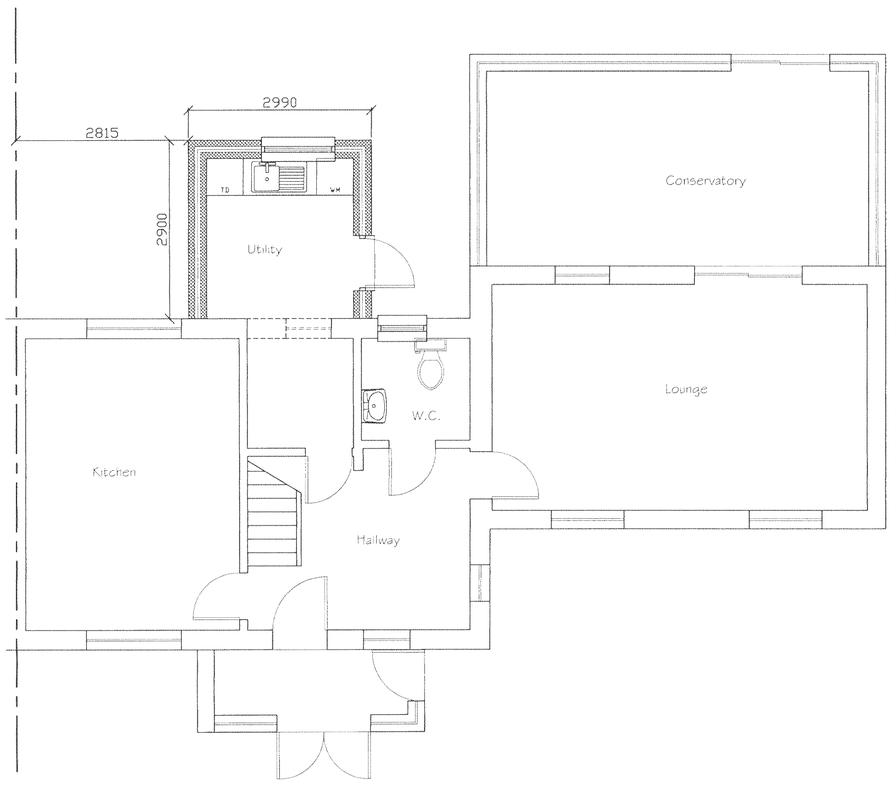

Proposed Ground Floor Plan

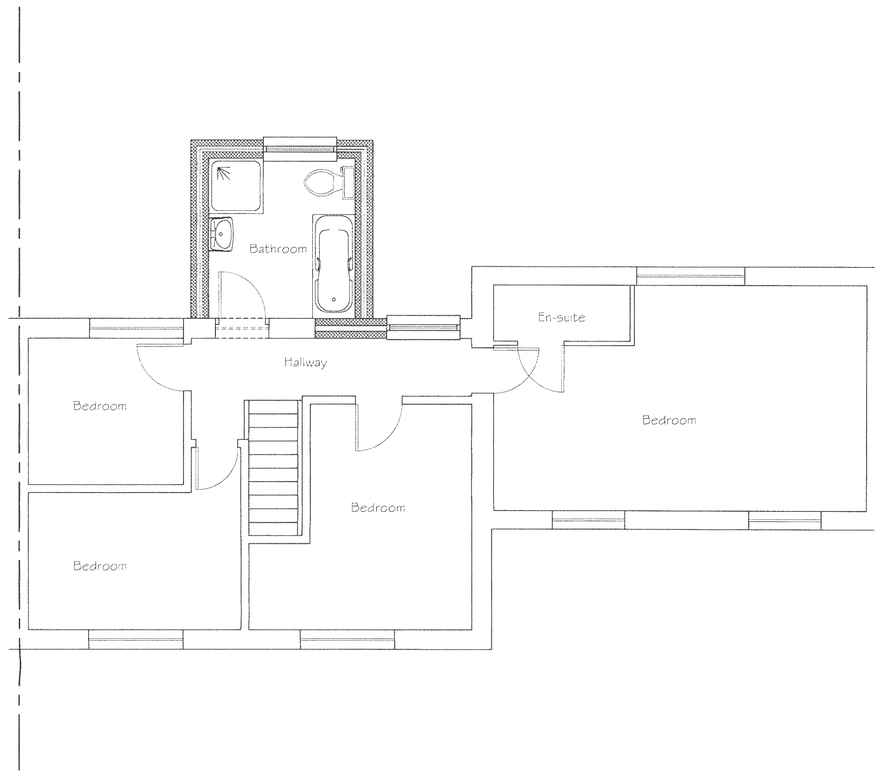

Proposed First Floor Plan

DUR DISTRICT COUNCIL
PLANNING DIVISION
PLAN No. Dorlow Builders
9 NOV 2009

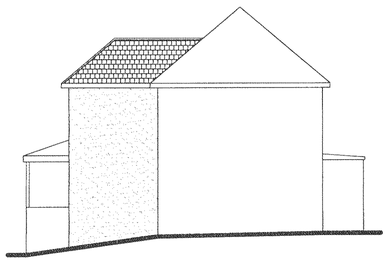

Proposed Side Elevation

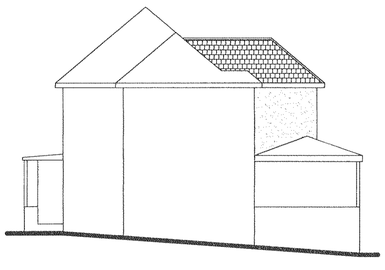

Proposed Side Elevation



Proposed Rear Elevation

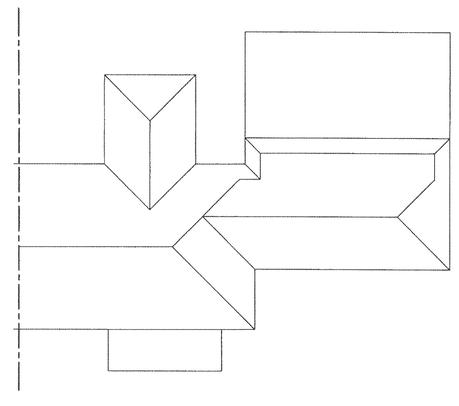

Proposed Roof Plan

Tony Rogers
Building Consultants
Address: 40 Dawn Crescent, Upper Beeding
West Sussex, BN44 3WH
Telephone: 01903 815225 Fax: 01903 815225

Rev.	Date:	Revision Description:

Client: Mr A Holmes

Address: 50 Middle Road
Shoreham
West Sussex
BN43 6GA

Project: Proposed two storey rear extension

Scale: 1:50 1:100

Date: October 2009

Drawing No: 09/546/02

Drawn By: AWR

Revision: