Site Plan 1:200 @ A1

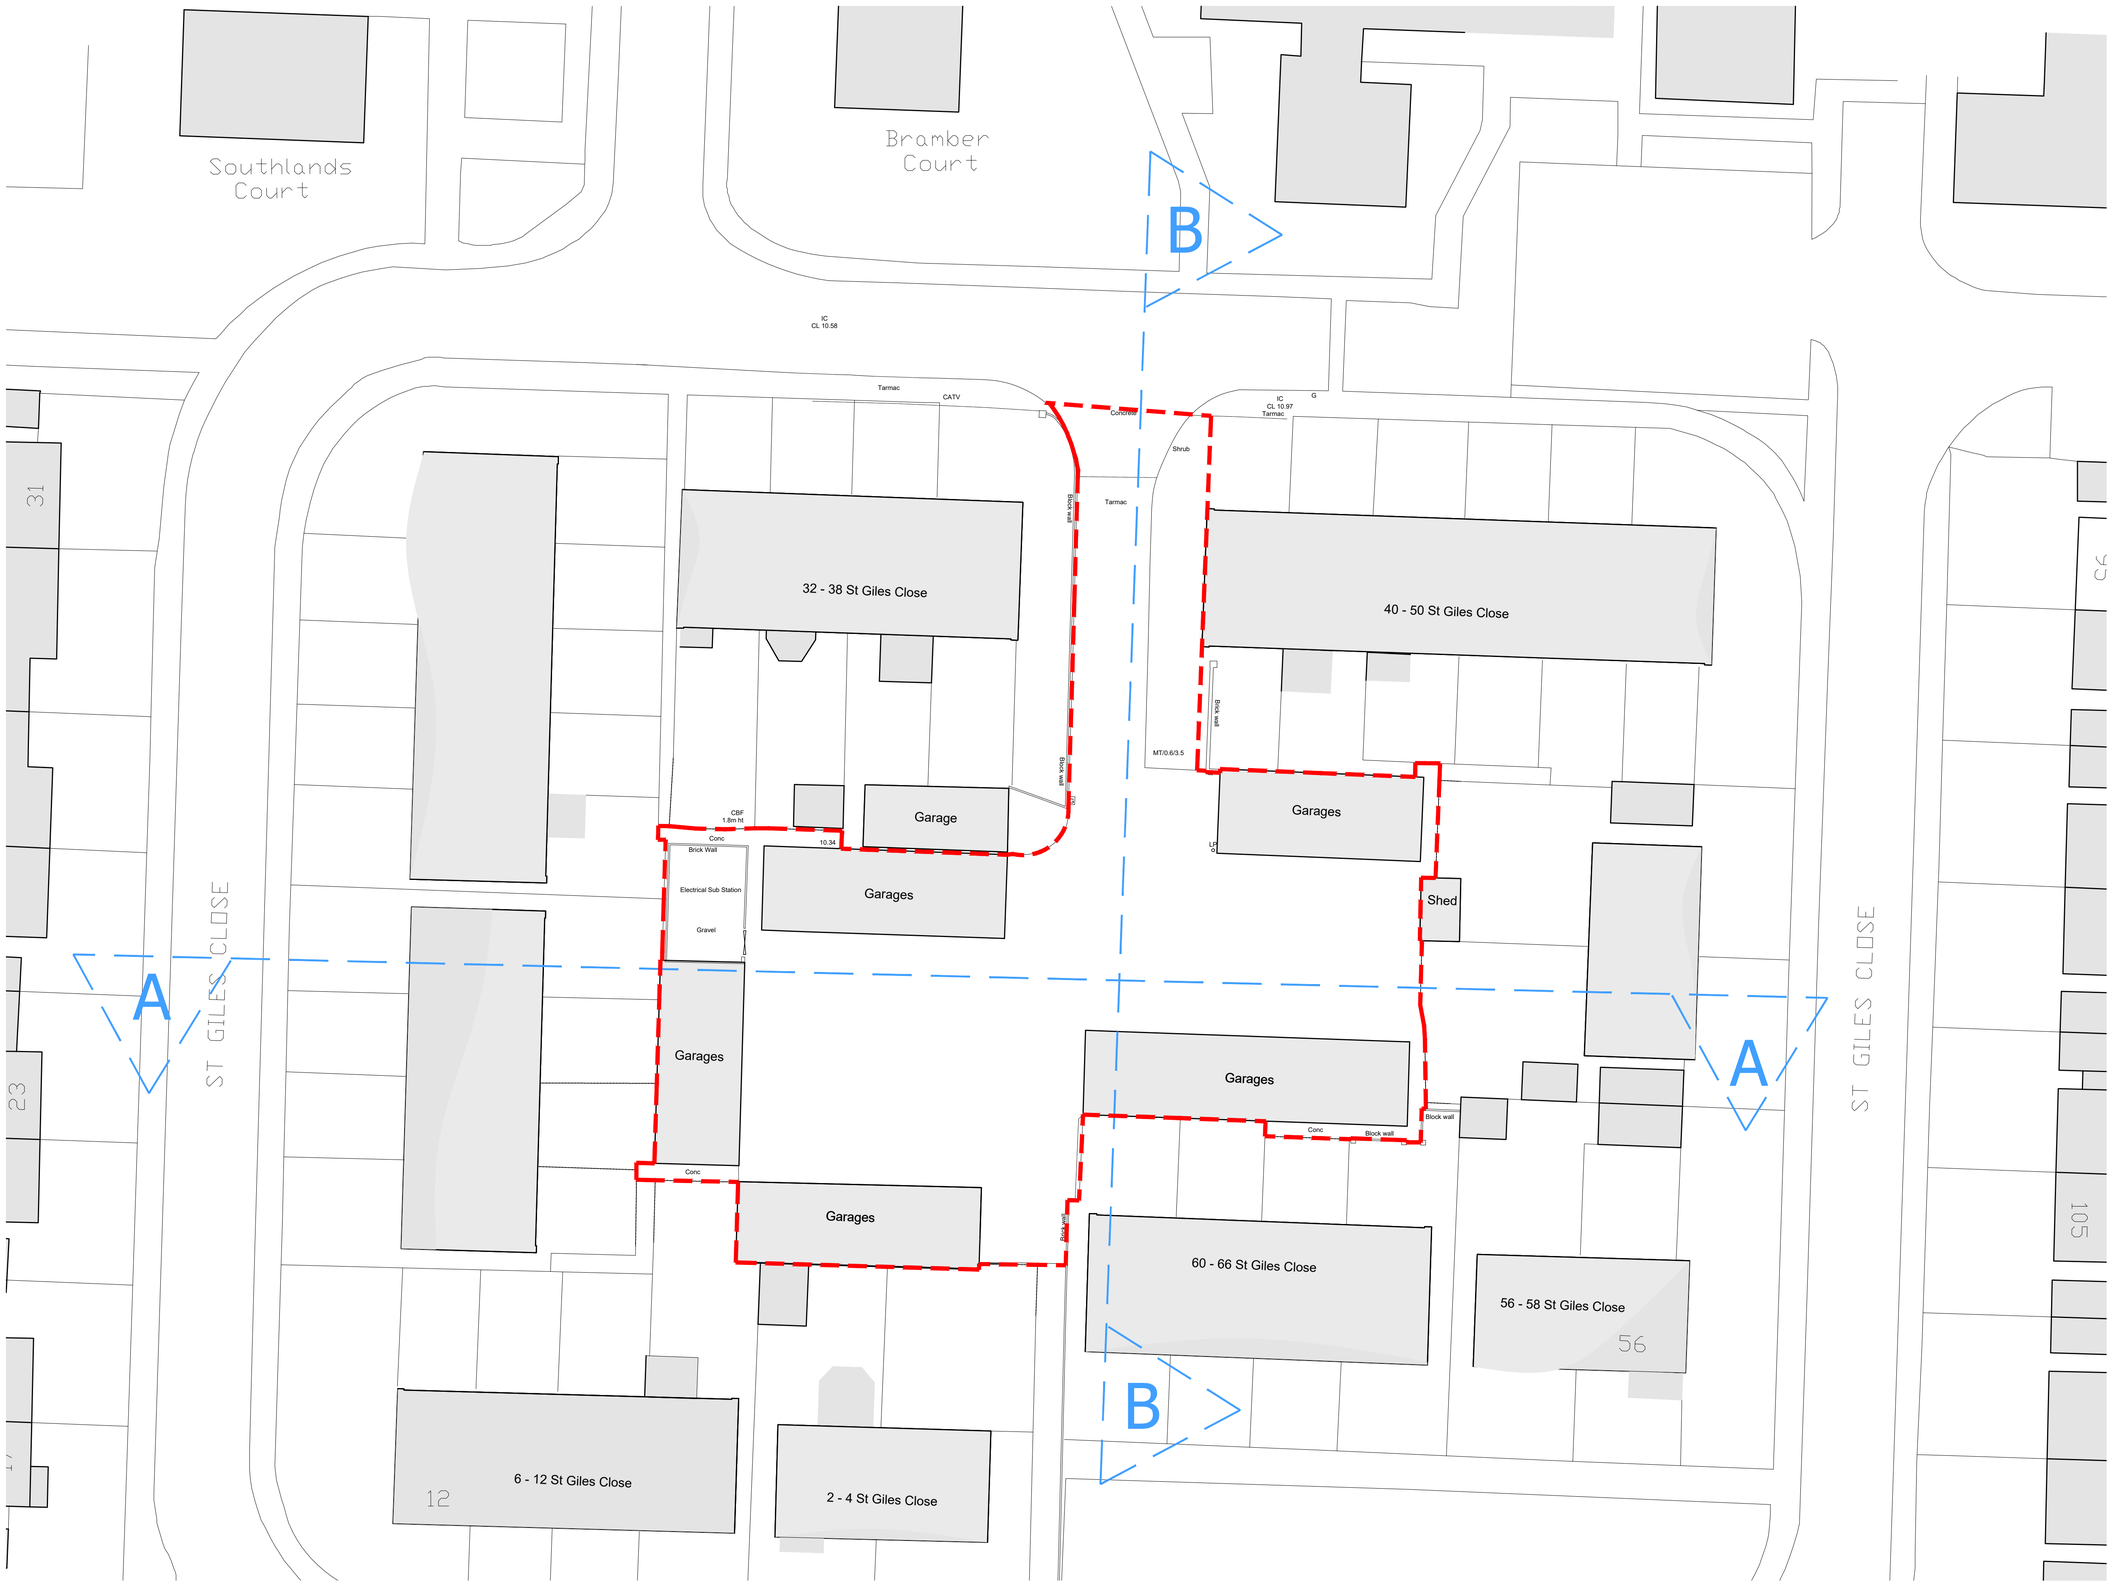

Notes

1. This drawing is the copyright of MH Architects Ltd
2. Do not scale this drawing except for Local Authority planning purposes
3. All dimensions must be checked on site by the contractor prior to commencement of the works.

Client Approval

X	A - Approved
X	B - Approved with comments
X	C - Do not use

Rev.	Revision Note/Purpose of Issue	Drw By	Date	Chk By	Date
P02	Change to boundary	TM	12/03/21	KM	12/03/21

Application Site

Client

Adur District Council

Job title

St Giles Close Residential Development

Drawing title

Existing Block Plan

Drawn	Date	Checked	Date	Scale at A1
TM	12/03/2021	KM	12/03/2021	1:200

Job No.	Pro.	Org.	Zone	Level	Type	Role	No.	Rev.
19-210	HDH	MHA	ZZ	XX	DR	A	503	P02

Purpose of Issue

PLANNING

Ground Floor | Bicentennial Building
Southern Gate | Chichester
West Sussex | PO19 8EZ

t. 01243 774748
e. admin@mharchitects.co.uk
www.mharchitects.co.uk

Limited Company
Registered in England No.1994233

mh ARCHITECTS