


**W1**
**White aluminium frame**
**White aluminium sill trim**
**Double glazed**




**W2**
**White aluminium frame**
**White aluminium sill trim**
**Double glazed**




**W3 a / b / c - BAY**
**White aluminium frame**
**White aluminium sill**
**Double glazed**

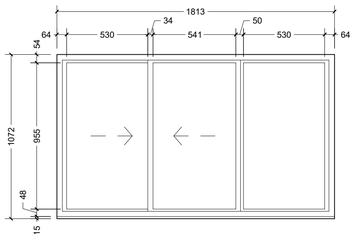


**W4 a / b / c - BAY**
**White aluminium frame**
**White aluminium sill**
**Double glazed**

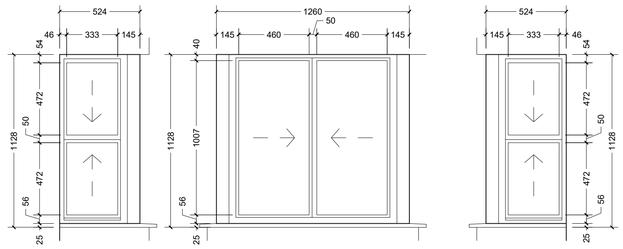


**W5**
**White aluminium frame**
**White aluminium sill trim**
**Double glazed**

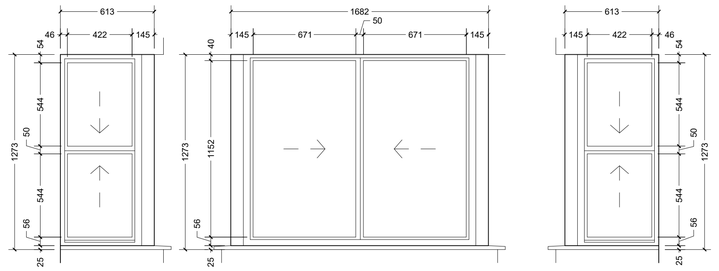


**W1**
**White uPVC frame**
**White uPVC sill**
**Double glazed**

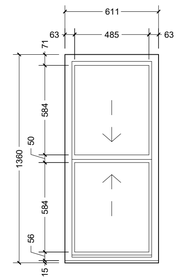


**W2**
**White uPVC frame**
**White uPVC sill**
**Double glazed**

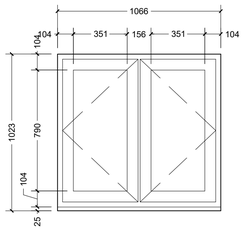


**W3 a / b / c - BAY**
**White uPVC frame**
**White uPVC sill**
**Double glazed**

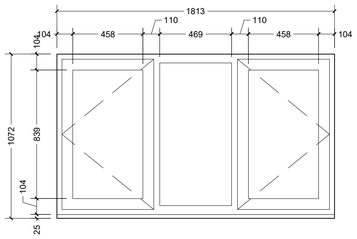


**W4 a / b / c - BAY**
**White uPVC frame**
**White uPVC sill**
**Double glazed**

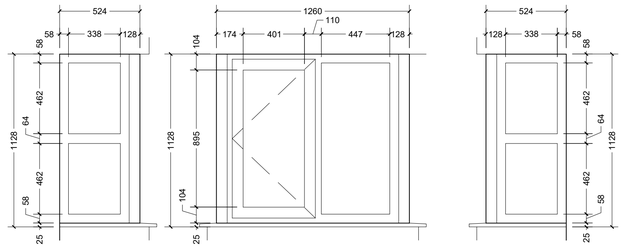


**W5**
**White uPVC frame**
**White uPVC sill**
**Double glazed**



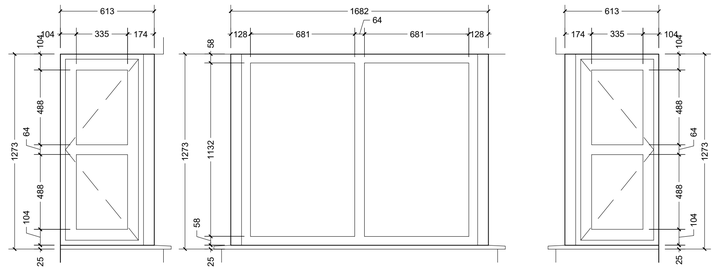

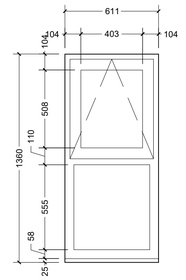

Scale 1:1250
0 20 40 60 80 100 Metres




Location Plan
Scale 1:1250

N

Scale 1:200
0 5 10 15 20 25 30 Metres

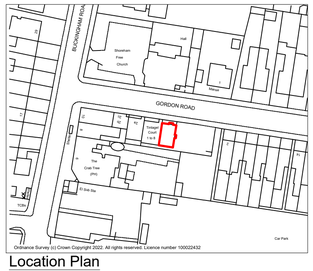


Block Plan
Scale 1:200

Rev: Description: Date:

HORIZON DESIGN
ARCHITECTURAL TECHNOLOGY
Horizon Design Limited
4 High View
Worthing BN13 3DQ
01903 205868
info@horizon-design.co.uk www.horizon-design.co.uk

Client:
Pavilion Glass

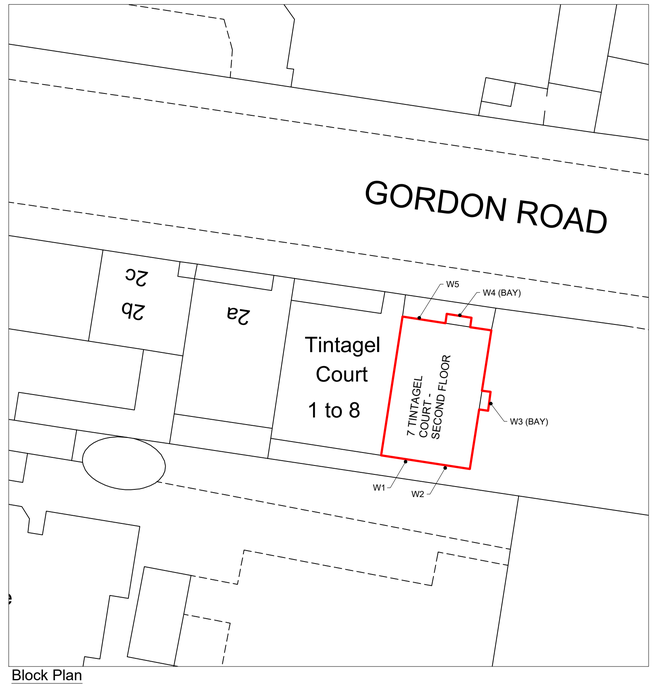Project:
Replacement Glazing:
7 Tintagel Court
Gordon Road
Shoreham-by-sea
West Sussex, BN43 6WE

Drawing title:
Glazing Details, Photos, Location & Block Plan.

Scale:
1:20 / 1:1250 / 1:200 @ A1

Date: 12.12.22
Drawn: KWF

Drawing number: 3119-01
Revision: -