Scale Bar (1:50)
0m 5m

Scale Bar (1:100)
0m 5m 10m



Proposed Front (North) Elevation (Scale 1:100)

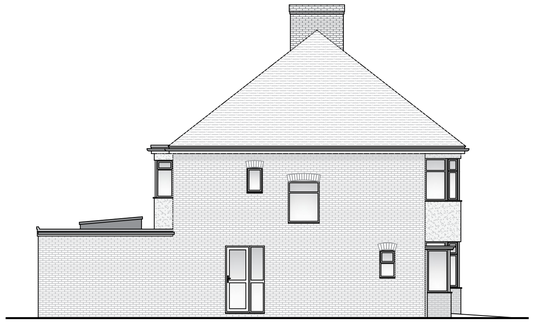

Proposed Side (East) Elevation (Scale 1:100)

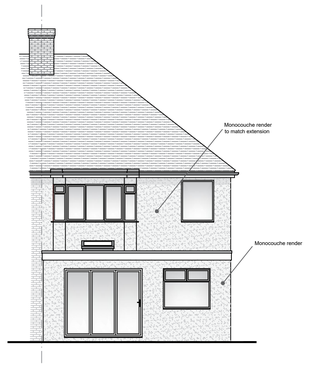

Proposed Rear (South) Elevation (Scale 1:100)

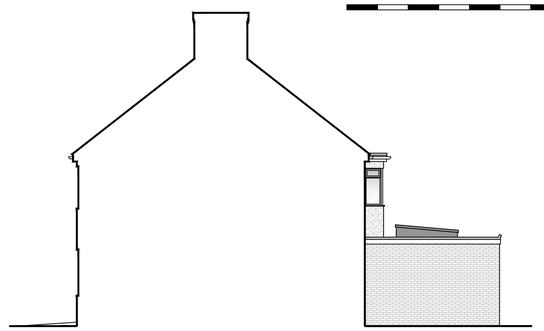

Proposed Side (West) Elevation (Scale 1:100)

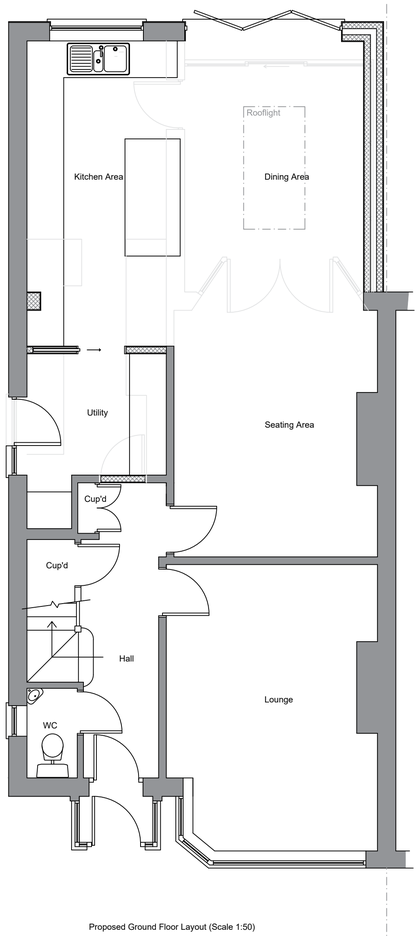

Proposed Ground Floor Layout (Scale 1:50)

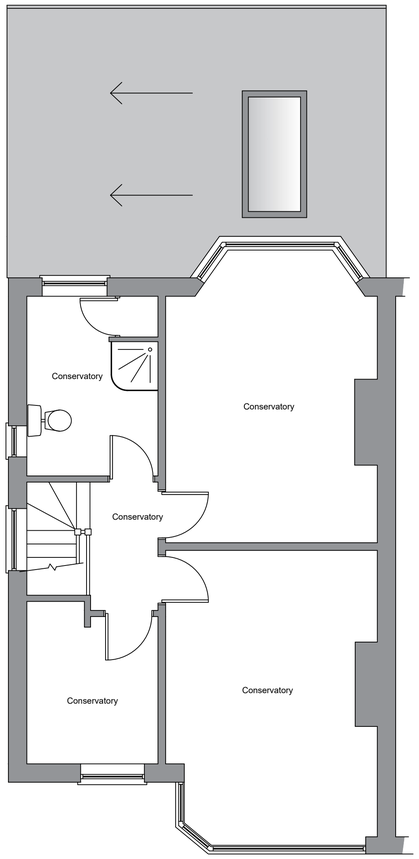

Proposed First Floor Layout (Scale 1:50)

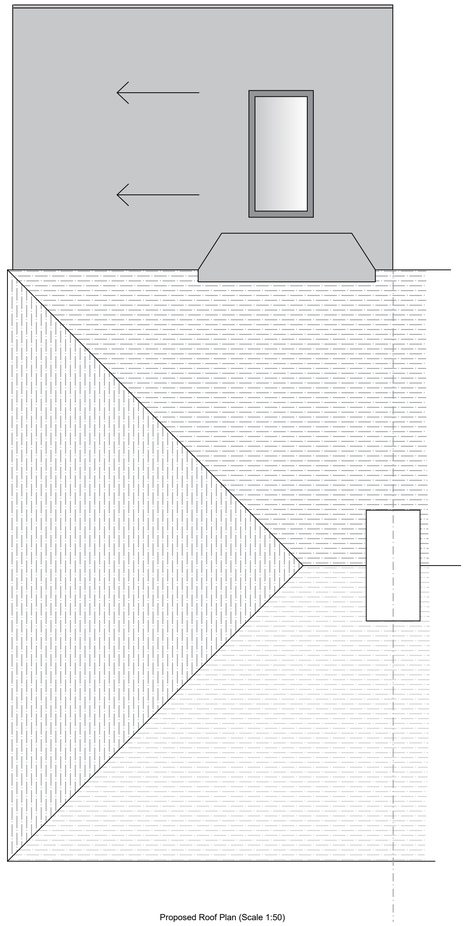

Proposed Roof Plan (Scale 1:50)

A	Dec 2024	Elevation titles amended

revisions

DOWNSVIEW
ASSOCIATES
Chartered Surveyors

Little Acorns, Hampers Lane, Storrington,
West Sussex, RH20 3HZ
Tel: 01903 742637 Web: 7525 84465
Email: mail@downsview-surveyors.co.uk

RICS

address
39 Orchard Avenue
Worthing
West Sussex
BN14 7PY

project
Proposed single storey rear infill extension

title
Proposed layouts and elevations

scale	date	revision
As noted @ A1	Dec 2024	A

drawing number
2024.442.02