
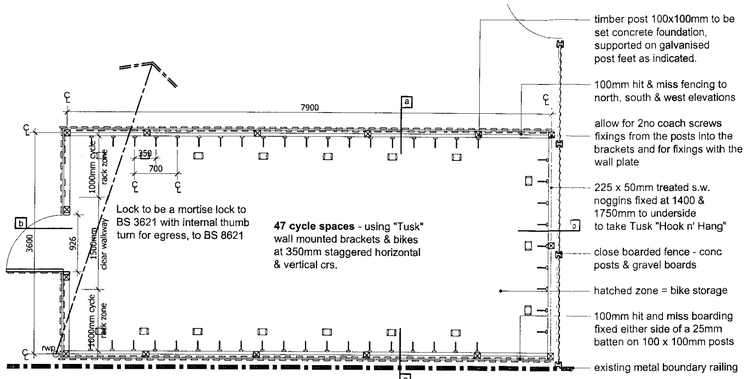


bike store layout scale 1:50

0 0.5 1 2.5 5

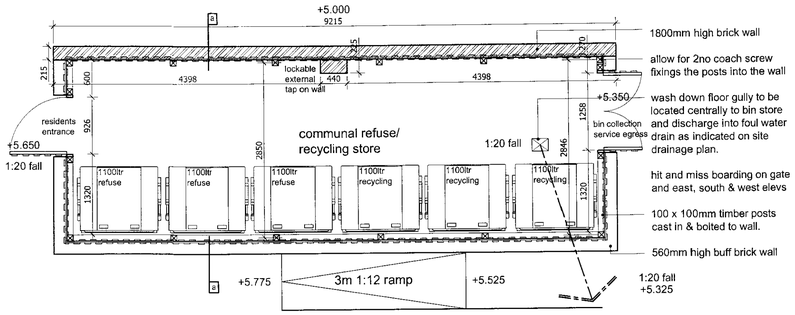


bin store layout scale 1:50

0 0.5 1 2.5 5

notes


Where applicable this drawing to be read in conjunction with Structural engineers and specialist sub contractors' details, specification and drawings

Do not scale from this drawing

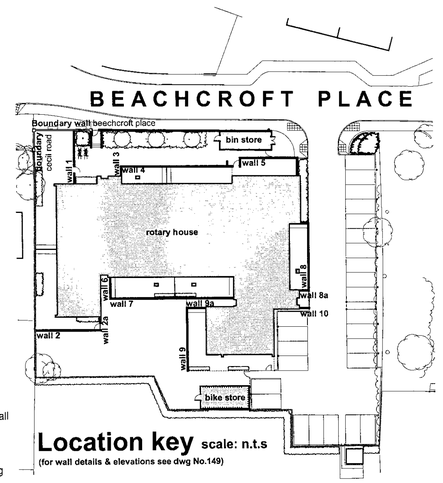


Location key scale: n.t.s

(for wall details & elevations see dwg No.149)

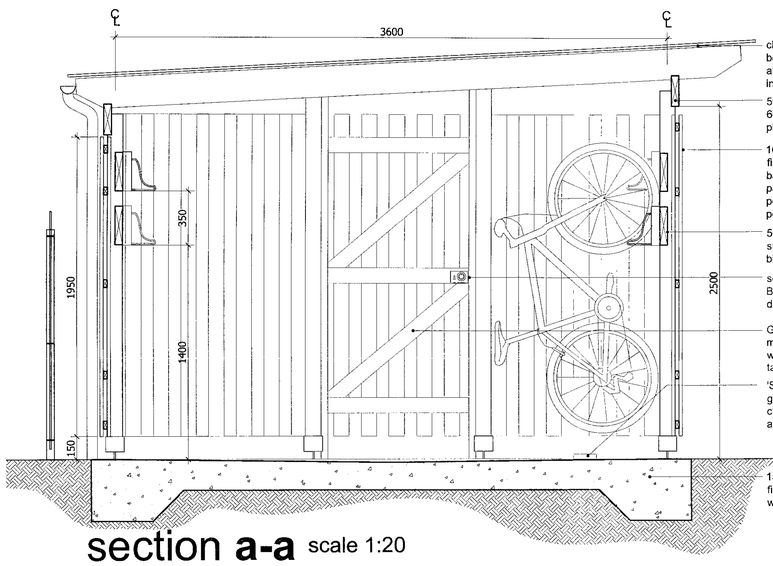


section a-a scale 1:20

0 0.25 0.5 1 2

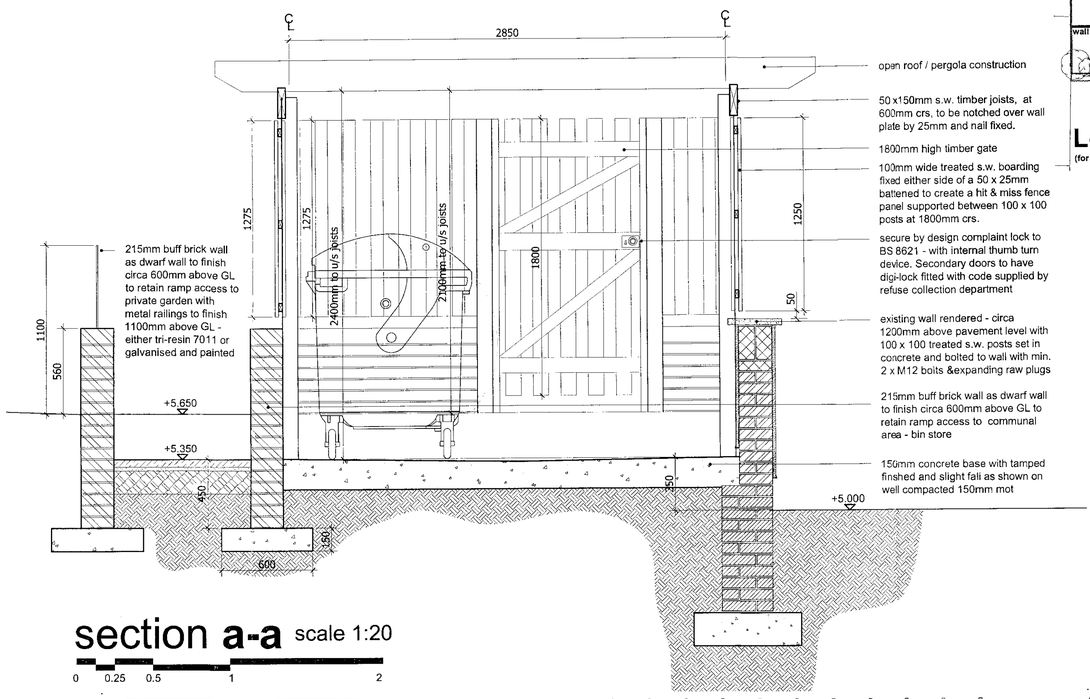


section a-a scale 1:20

0 0.25 0.5 1 2

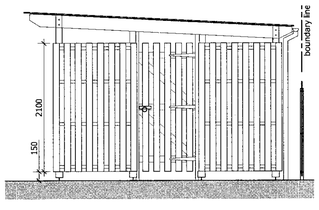


west elevation

0 0.5 1 2.5

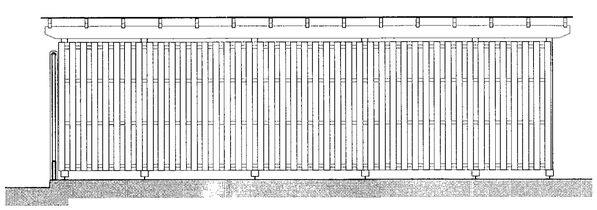


north elevation scale 1:50

0 0.5 1 2.5 5

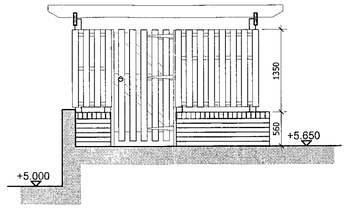


west elevation

0 0.5 1 2.5

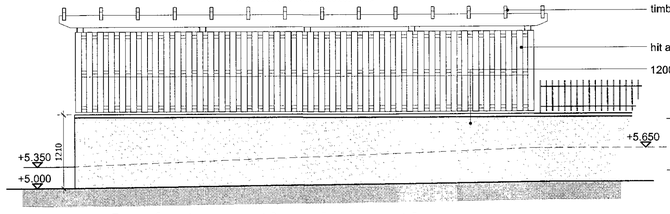


north (street) elevation scale 1:50

0 0.5 1 2.5 5

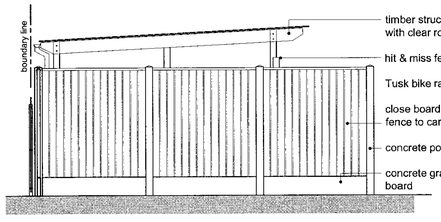


east elevation scale 1:50

0 0.5 1 2.5

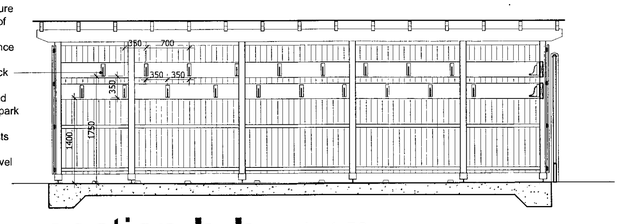


section b-b scale 1:50

0 0.5 1 2.5 5

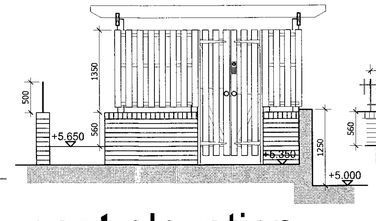

east elevation

0 0.5 1 2.5

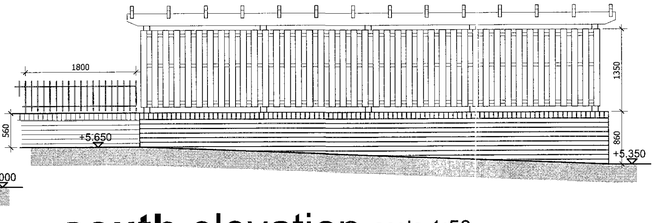

south elevation scale 1:50

0 0.5 1 2.5 5

d bike stores amended to accord to SBD requirements 20.08.11 C.Coulthard

revisions drawn

construction issue

project

proposed new development at rotary house, beachcroft place lancing for southern housing group

title

proposed bin and bike stores

scale @ A3	date	drawn
1:50	jan '11	c.coulthard
job number	drawing number	revision
100264	148	d

SUNNINGHILL

Cornelius House 33 Boltro Road
Haywards Heath W Sx RH16 1BP

enquiries@sunninghill.co.uk

www.sunninghill.co.uk

t:01444 416711 f:01444 458822