notes

Where applicable this drawing to be read in conjunction with Structural engineers and specialist sub contractors' details, specification and drawings

Do not scale from this drawing



original planning wall

0 1 2 5 10


nominal 700-2000mm high blue brick wall with 500mm high black railings.
1800mm high timber hit & miss fence to bin store



current planning wall

0 1 2 5 10


1100-1800mm high buff brick wall with 500mm high black railings on brick on edge.
600mm high timber hit & miss fence to bin store

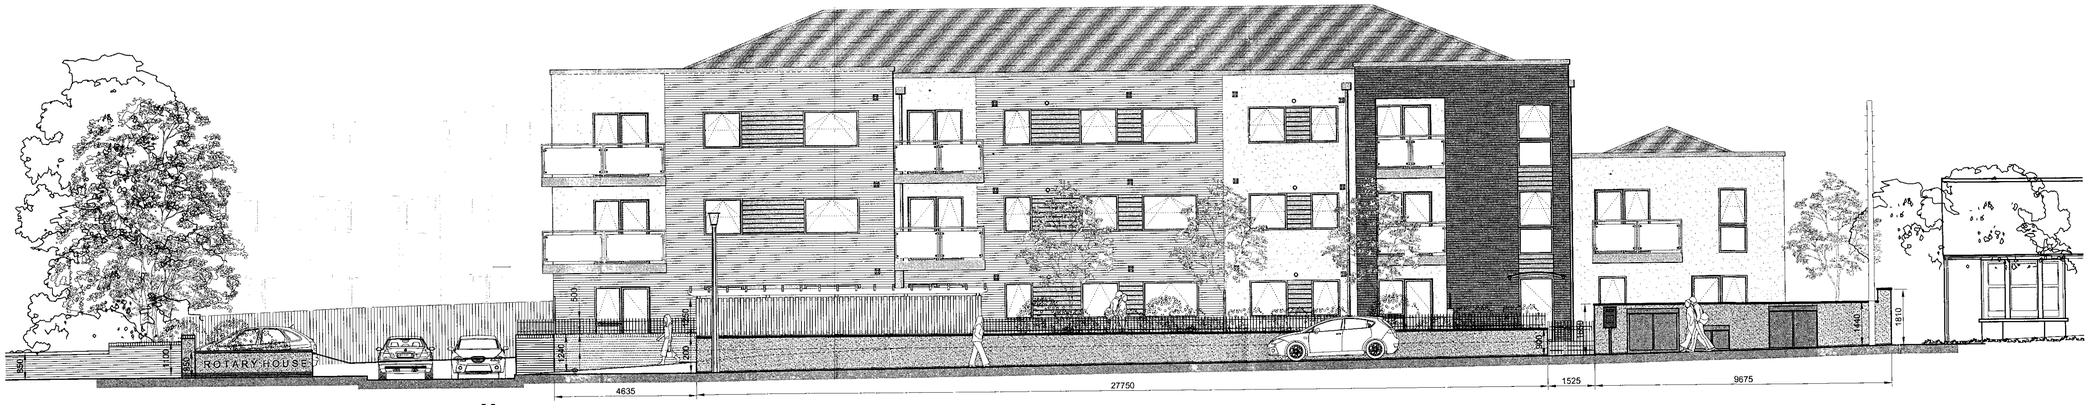

proposed boundary wall scale 1:100

0 1 2 5 10

nominal 1100mm high rendered wall - dark grey with 500mm high black railings on capping.
1250mm high timber hit & miss fence to bin store

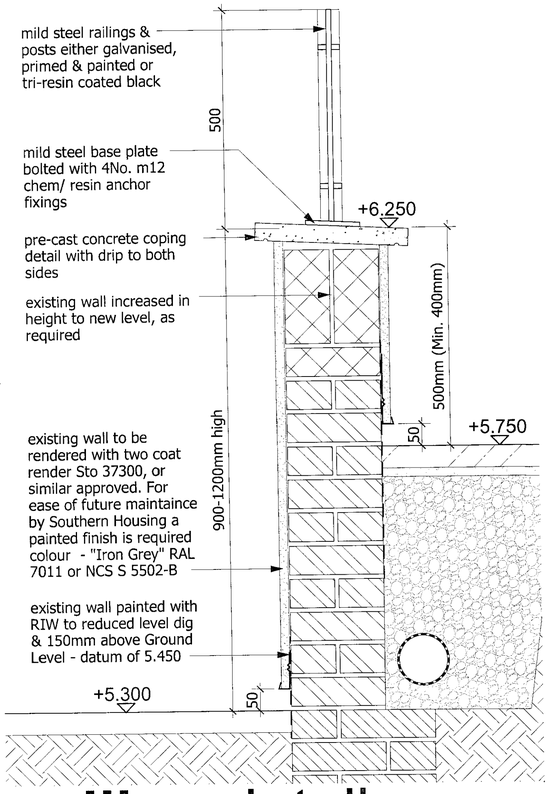

railing detail scale 1:10

0 0.25 0.5 1

revisions		
b	cross section/ wall & railing detail amended to render	20.08.11 C.Coulthard
a	cross section/ wall & railing detail added	07.07.11 C.Coulthard

planning issue

project

proposed new development at rotary house, beachcroft place lancing for southern housing group

title

proposed external boundary wall to Beachcroft Place - comparison of elevational treatments

scale @ A3	date	drawn
1:100	july '11	c.coulthard
job number	drawing number	revision
100264	160	b

Cornelius House 33 Boltro Road
Haywards Heath W Sx RH16 1BP
enquiries@sunninghill.co.uk
www.sunninghill.co.uk
t:01444 416711 f:01444 458822
SUNNINGHILL