
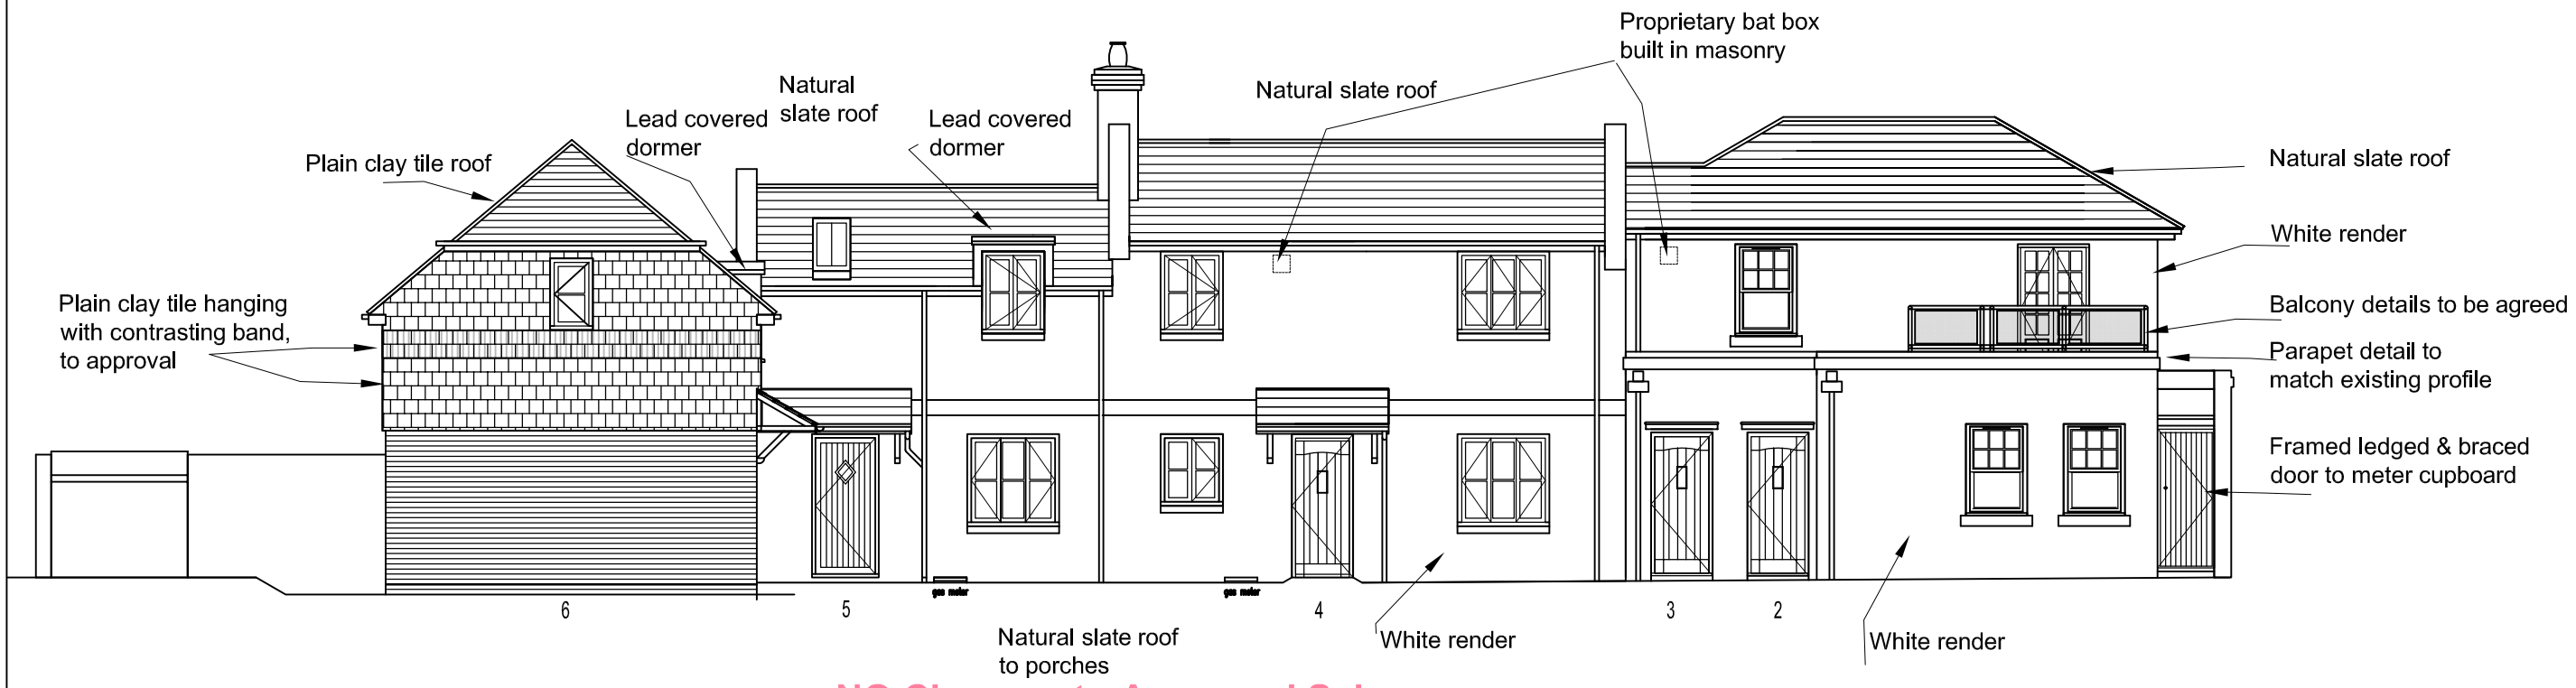



NO Changes to Approved Scheme

SOUTH ELEVATION

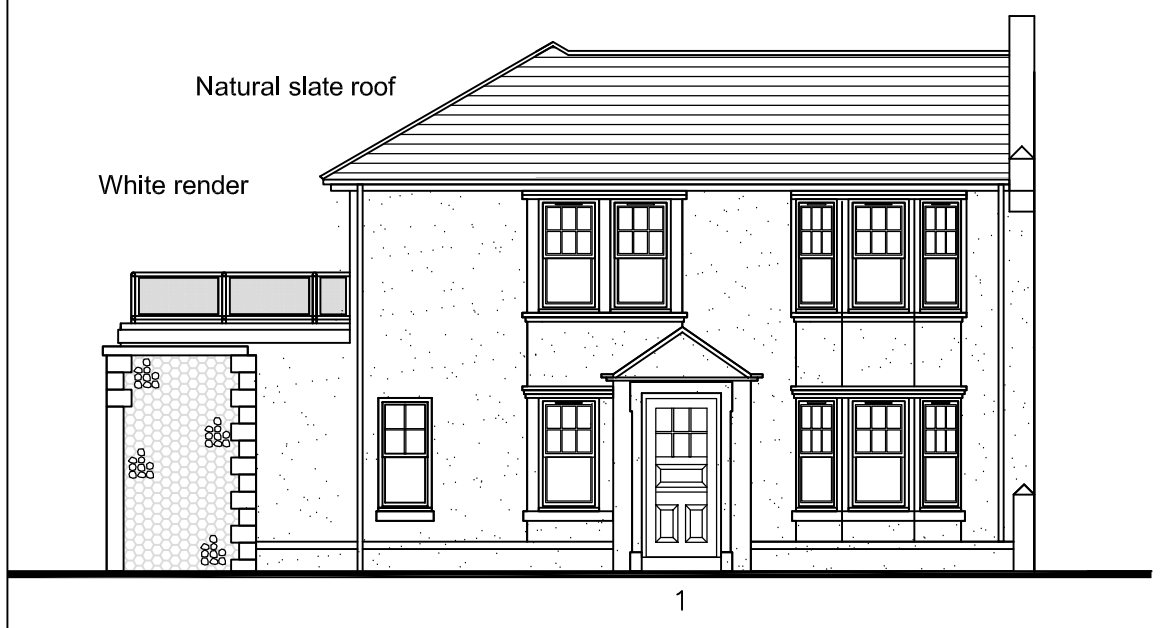

EAST ELEVATION TO ERISWELL ROAD

NO Changes to Approved Scheme

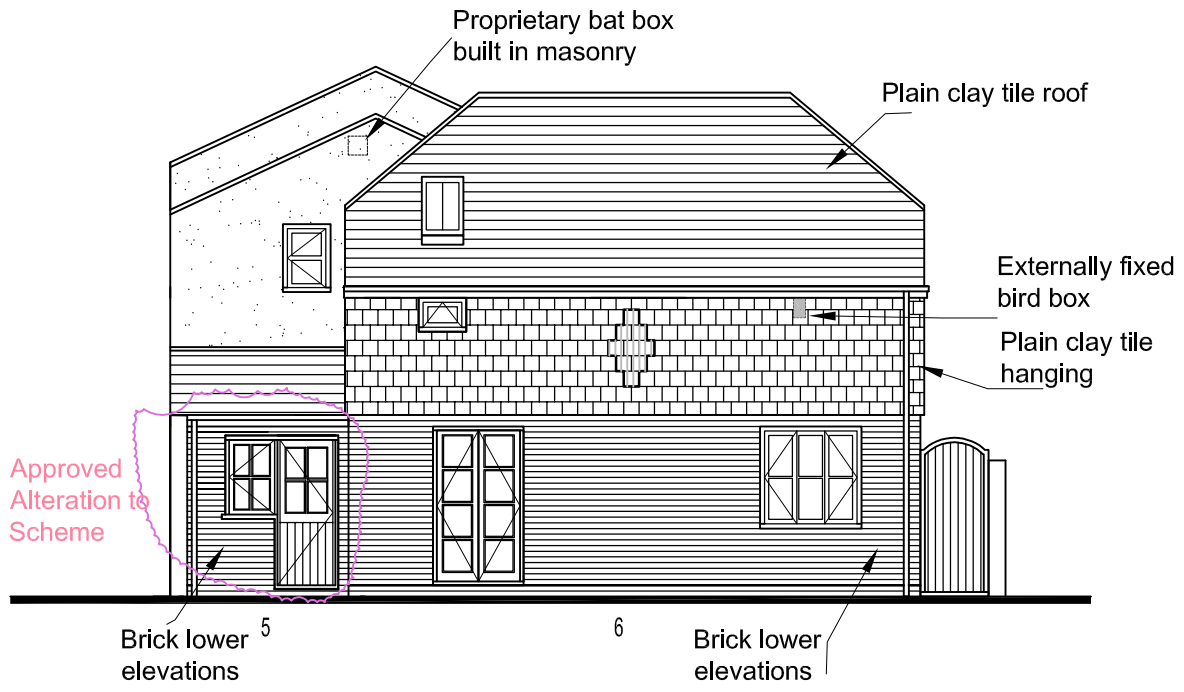

WEST ELEVATION

No Changes to Approved Scheme

Planning Changes - For approval

A: 24.04.12 Render change
A: 14.10.10 Tender Issue

Revision	Date	Description

Client:
Triangle Group

Project:
33 Eriswell Road, Worthing

Drawing Title:
Elevations sheet 1

Scale:	Date:	Drawn By:
1:100	July 2010	BE

Drawing Number:	Revision:
1010/112	B

Brian Elstone Surveying Services Ltd
Brian Elstone, MCIOB, RMaPS, MBEng
Project Management
Surveying Services
Planning and Building Regulations
Construction Health and Safety

14 Sutton Avenue, Rustington, West Sussex, BN16 2ET
Phone: 01903 784884, Mobile: 07710 593021,
Email: brian.elstone@googlemail.com