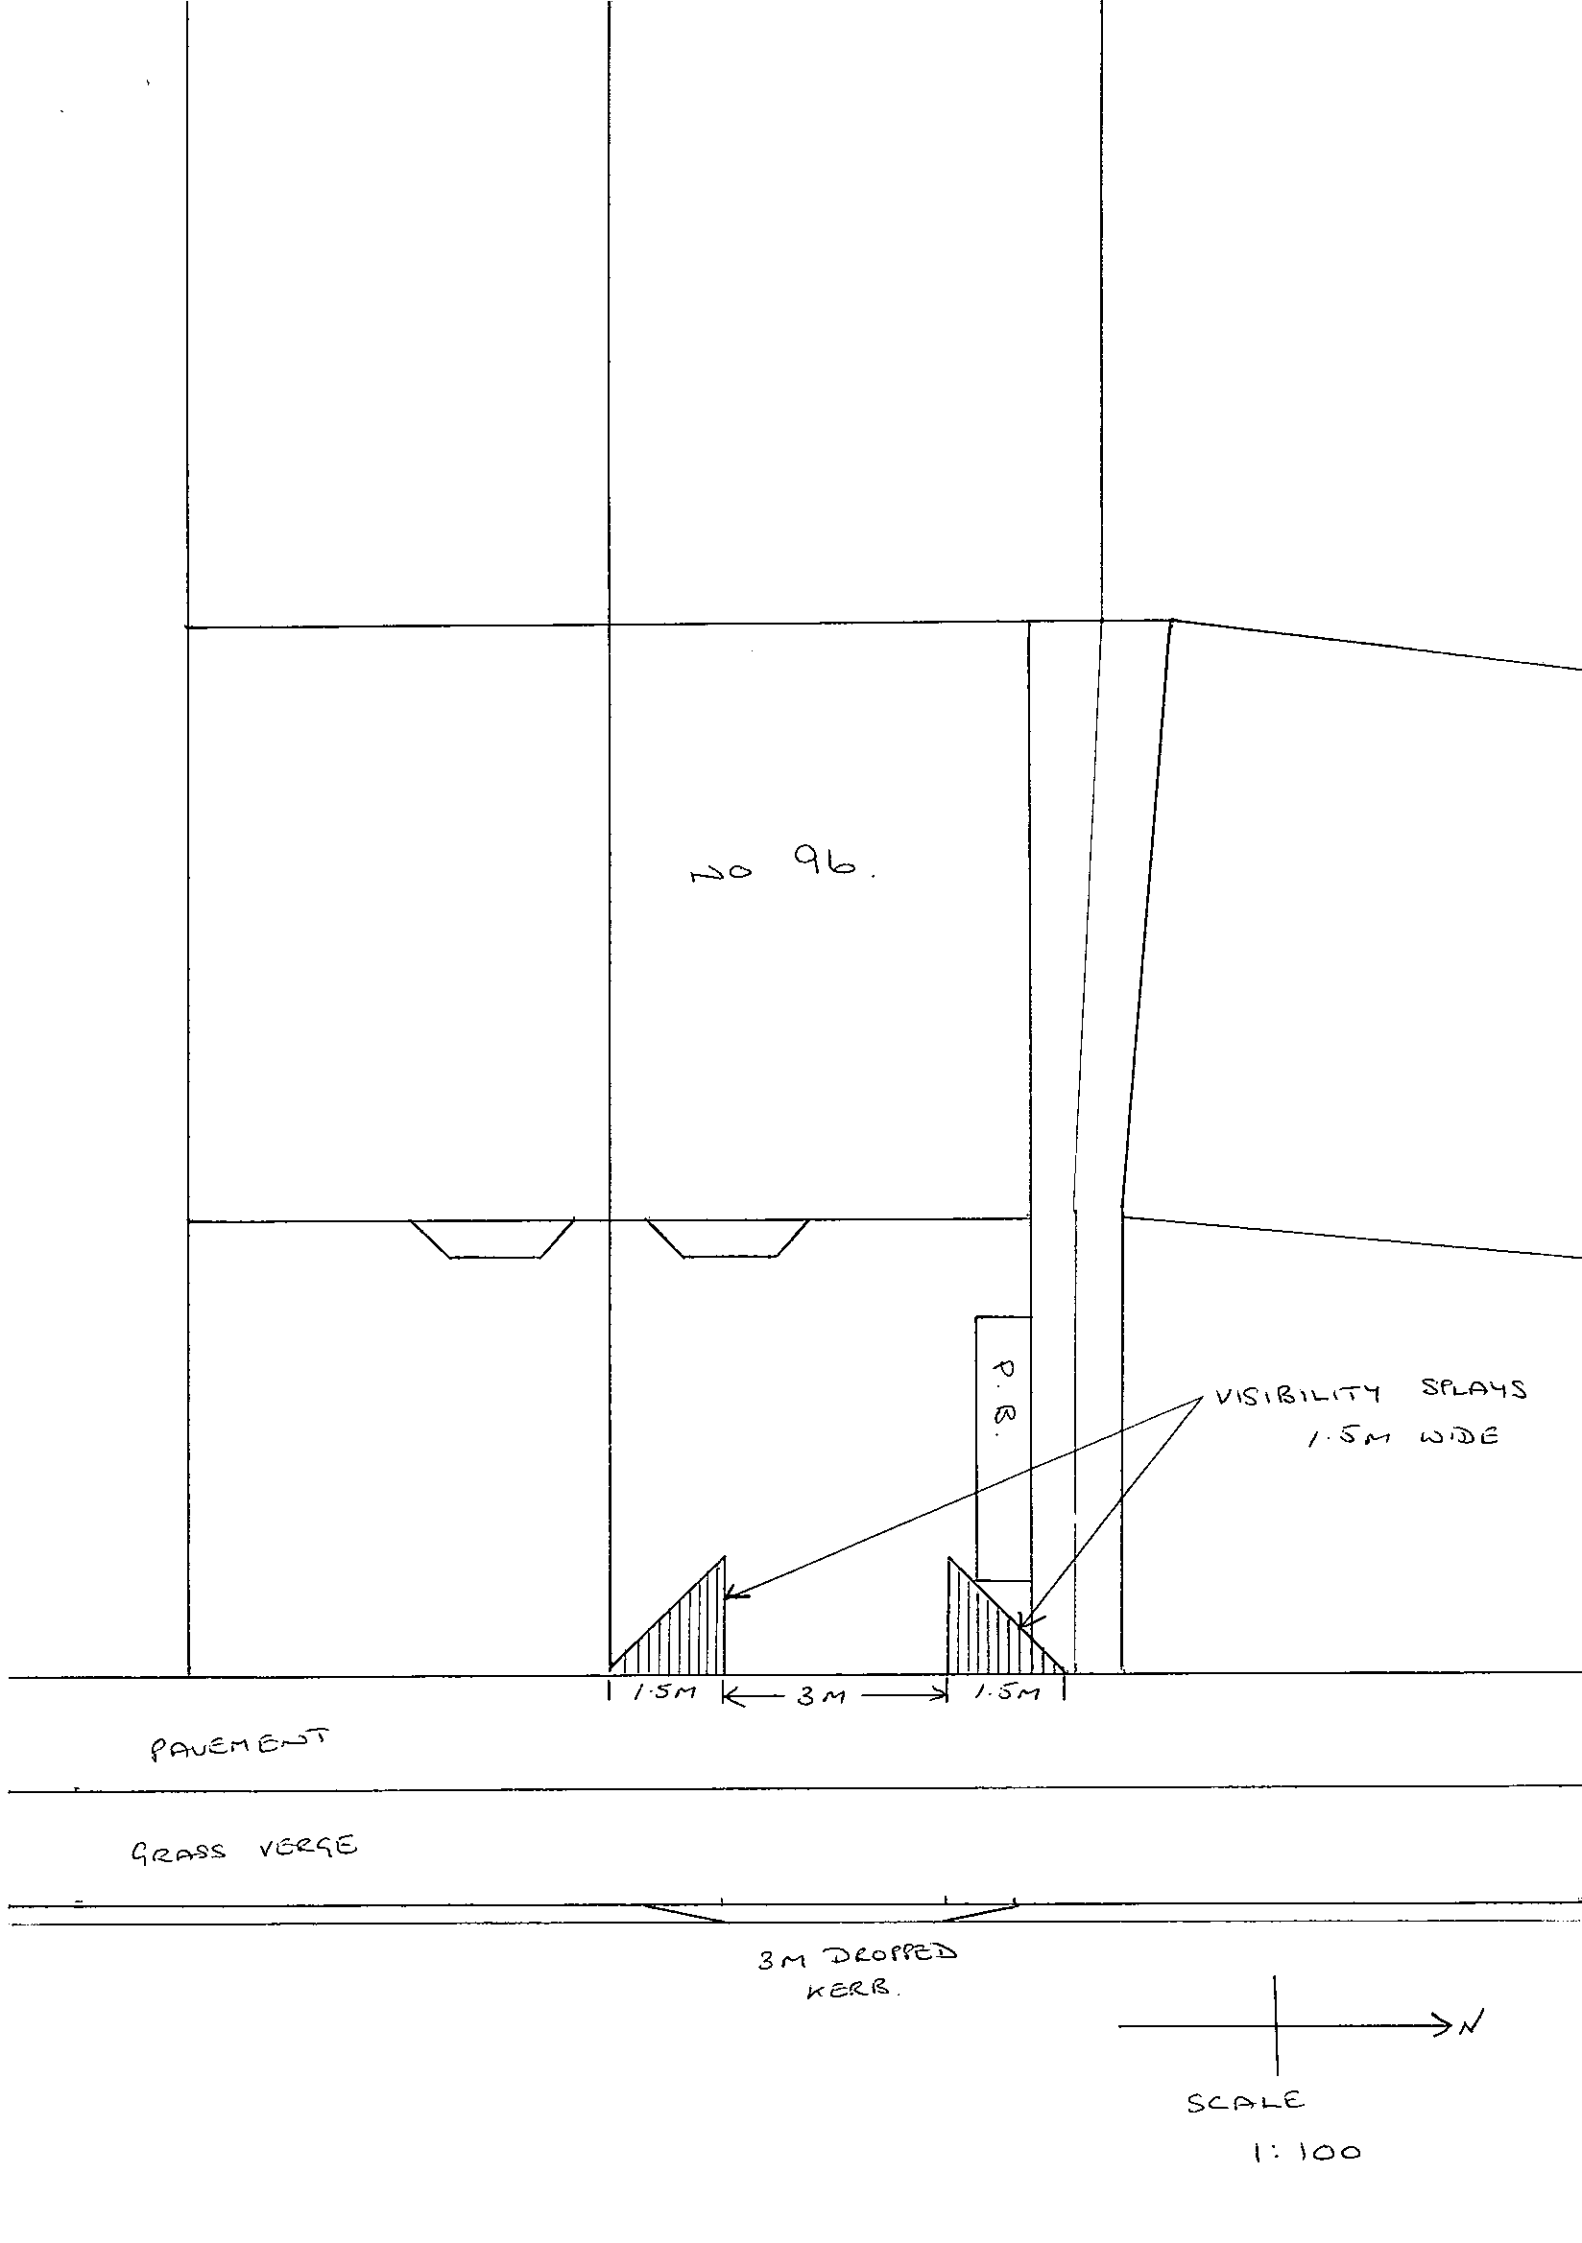
No 96.
D.R.
VISIBILITY SPLAYS
1.5M WIDE
1.5M
3M
1.5M
PAVEMENT
GRASS VERGE
3M DROPPED
KERB.
N
SCALE
1:100