
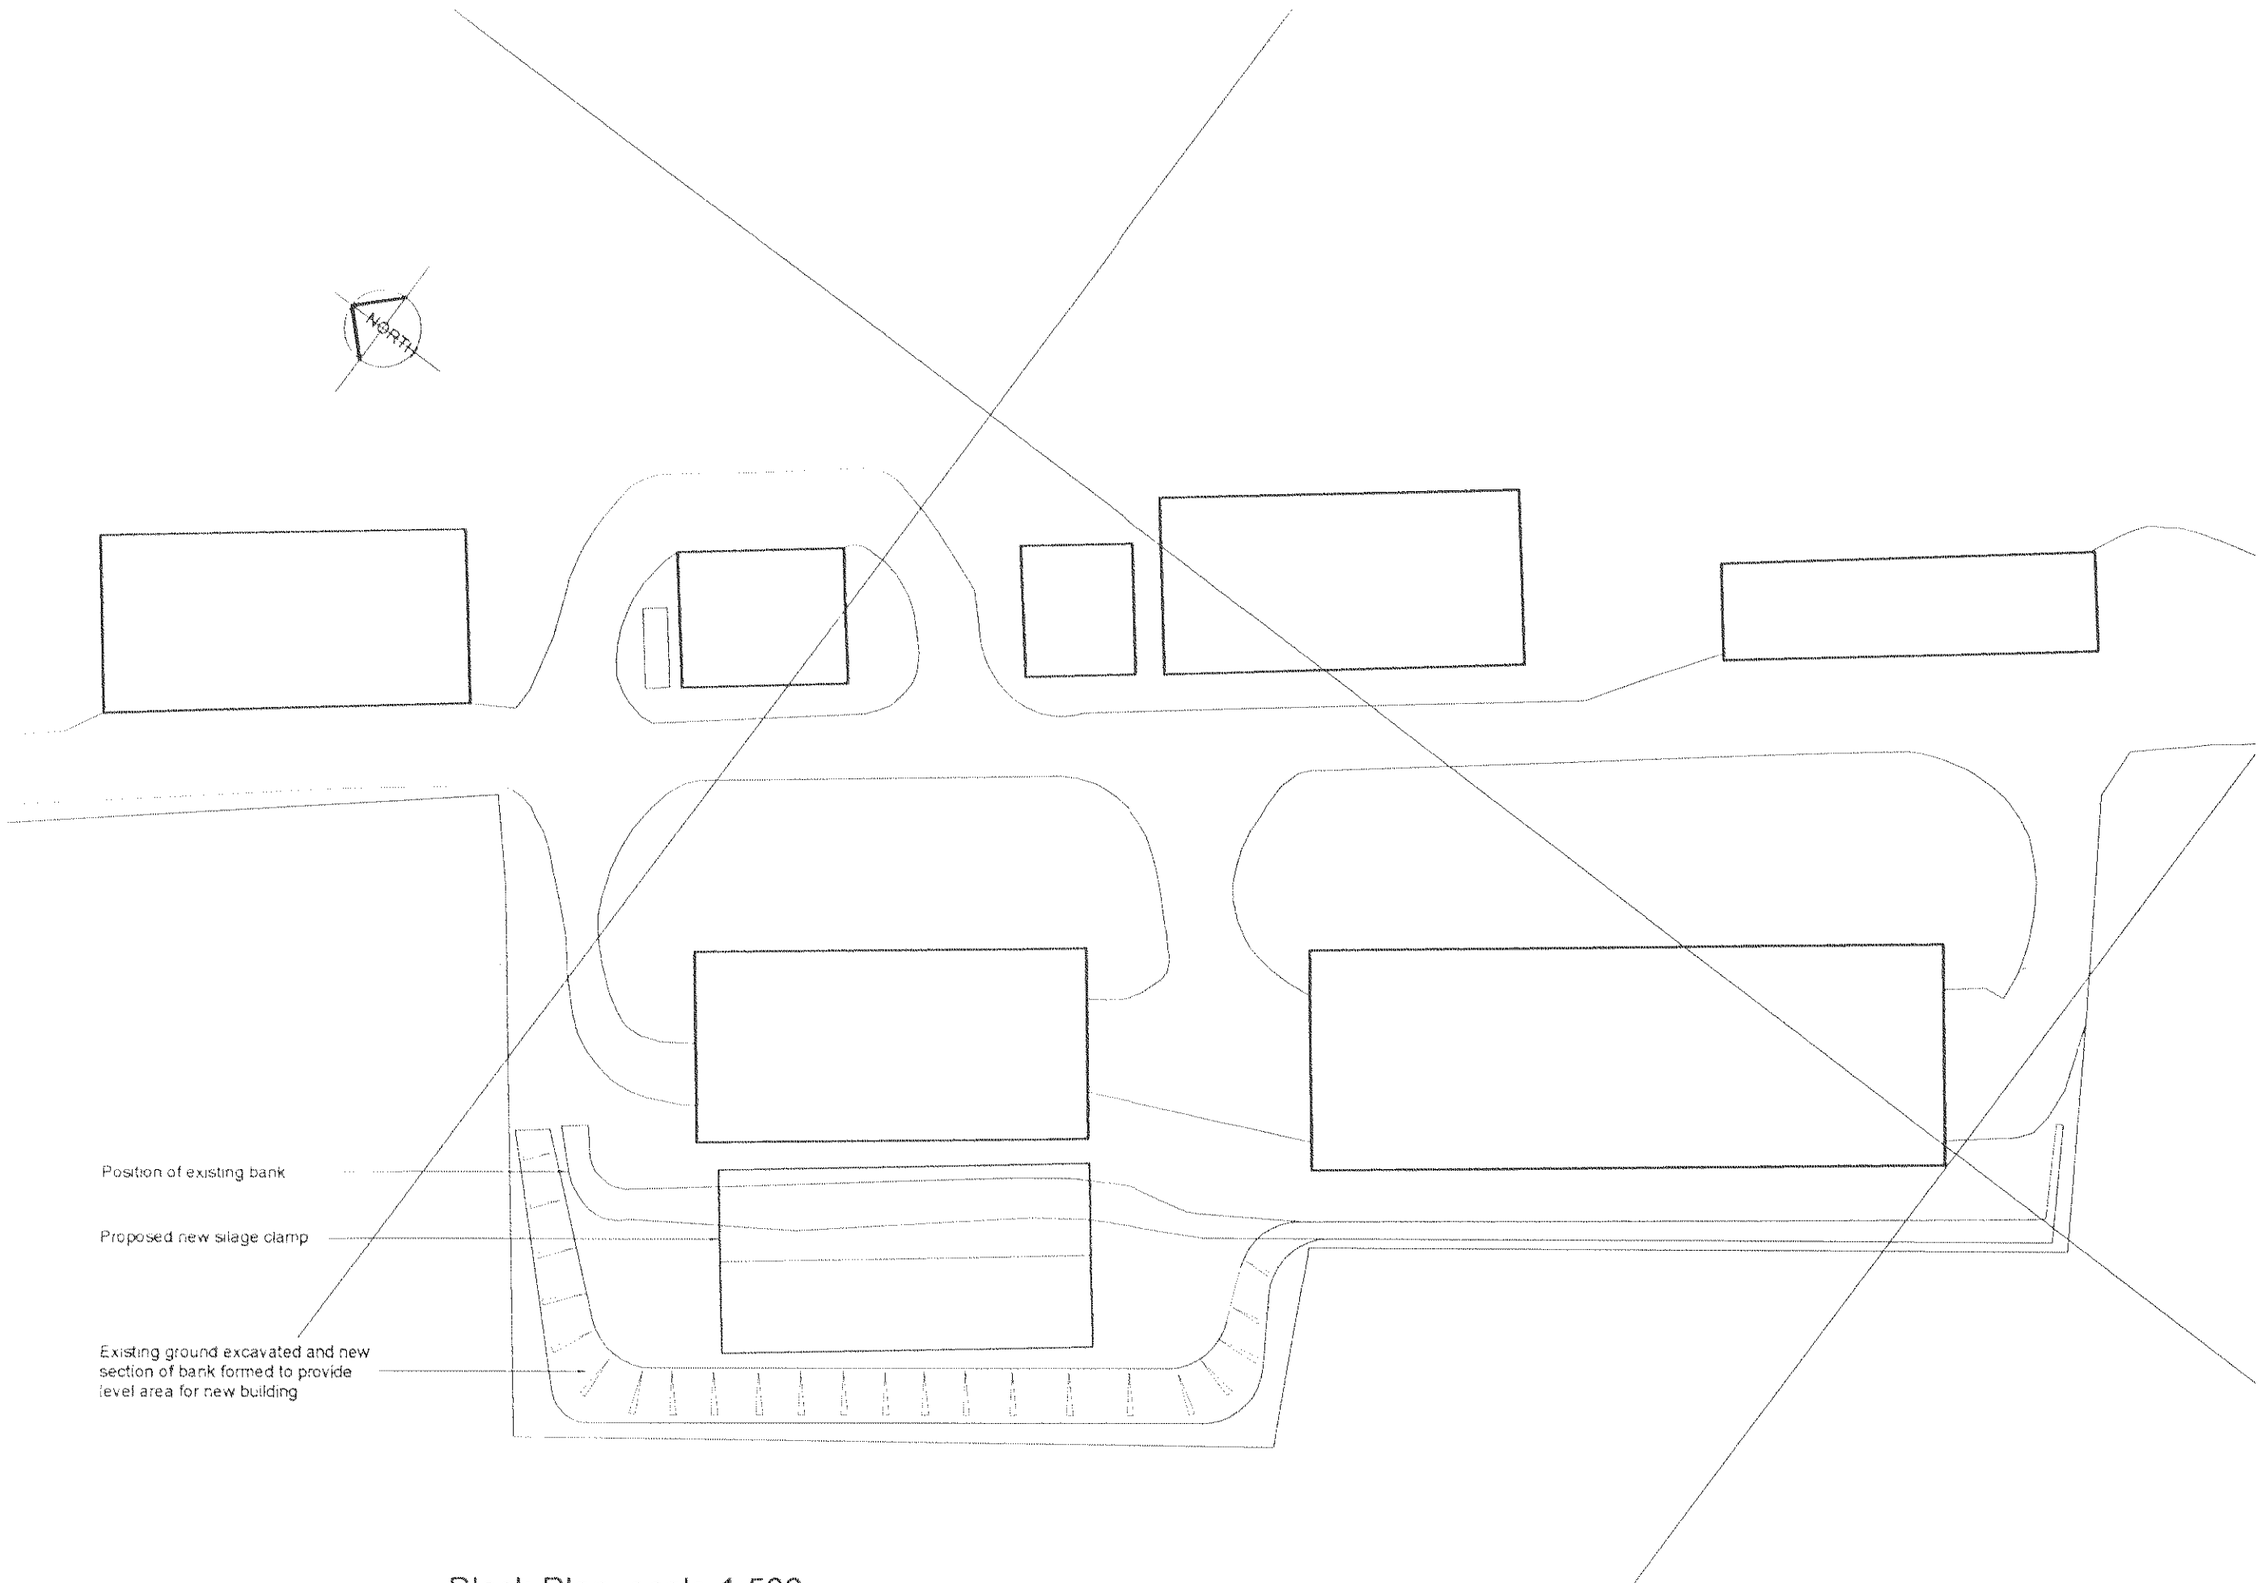


Block Plan scale 1:500

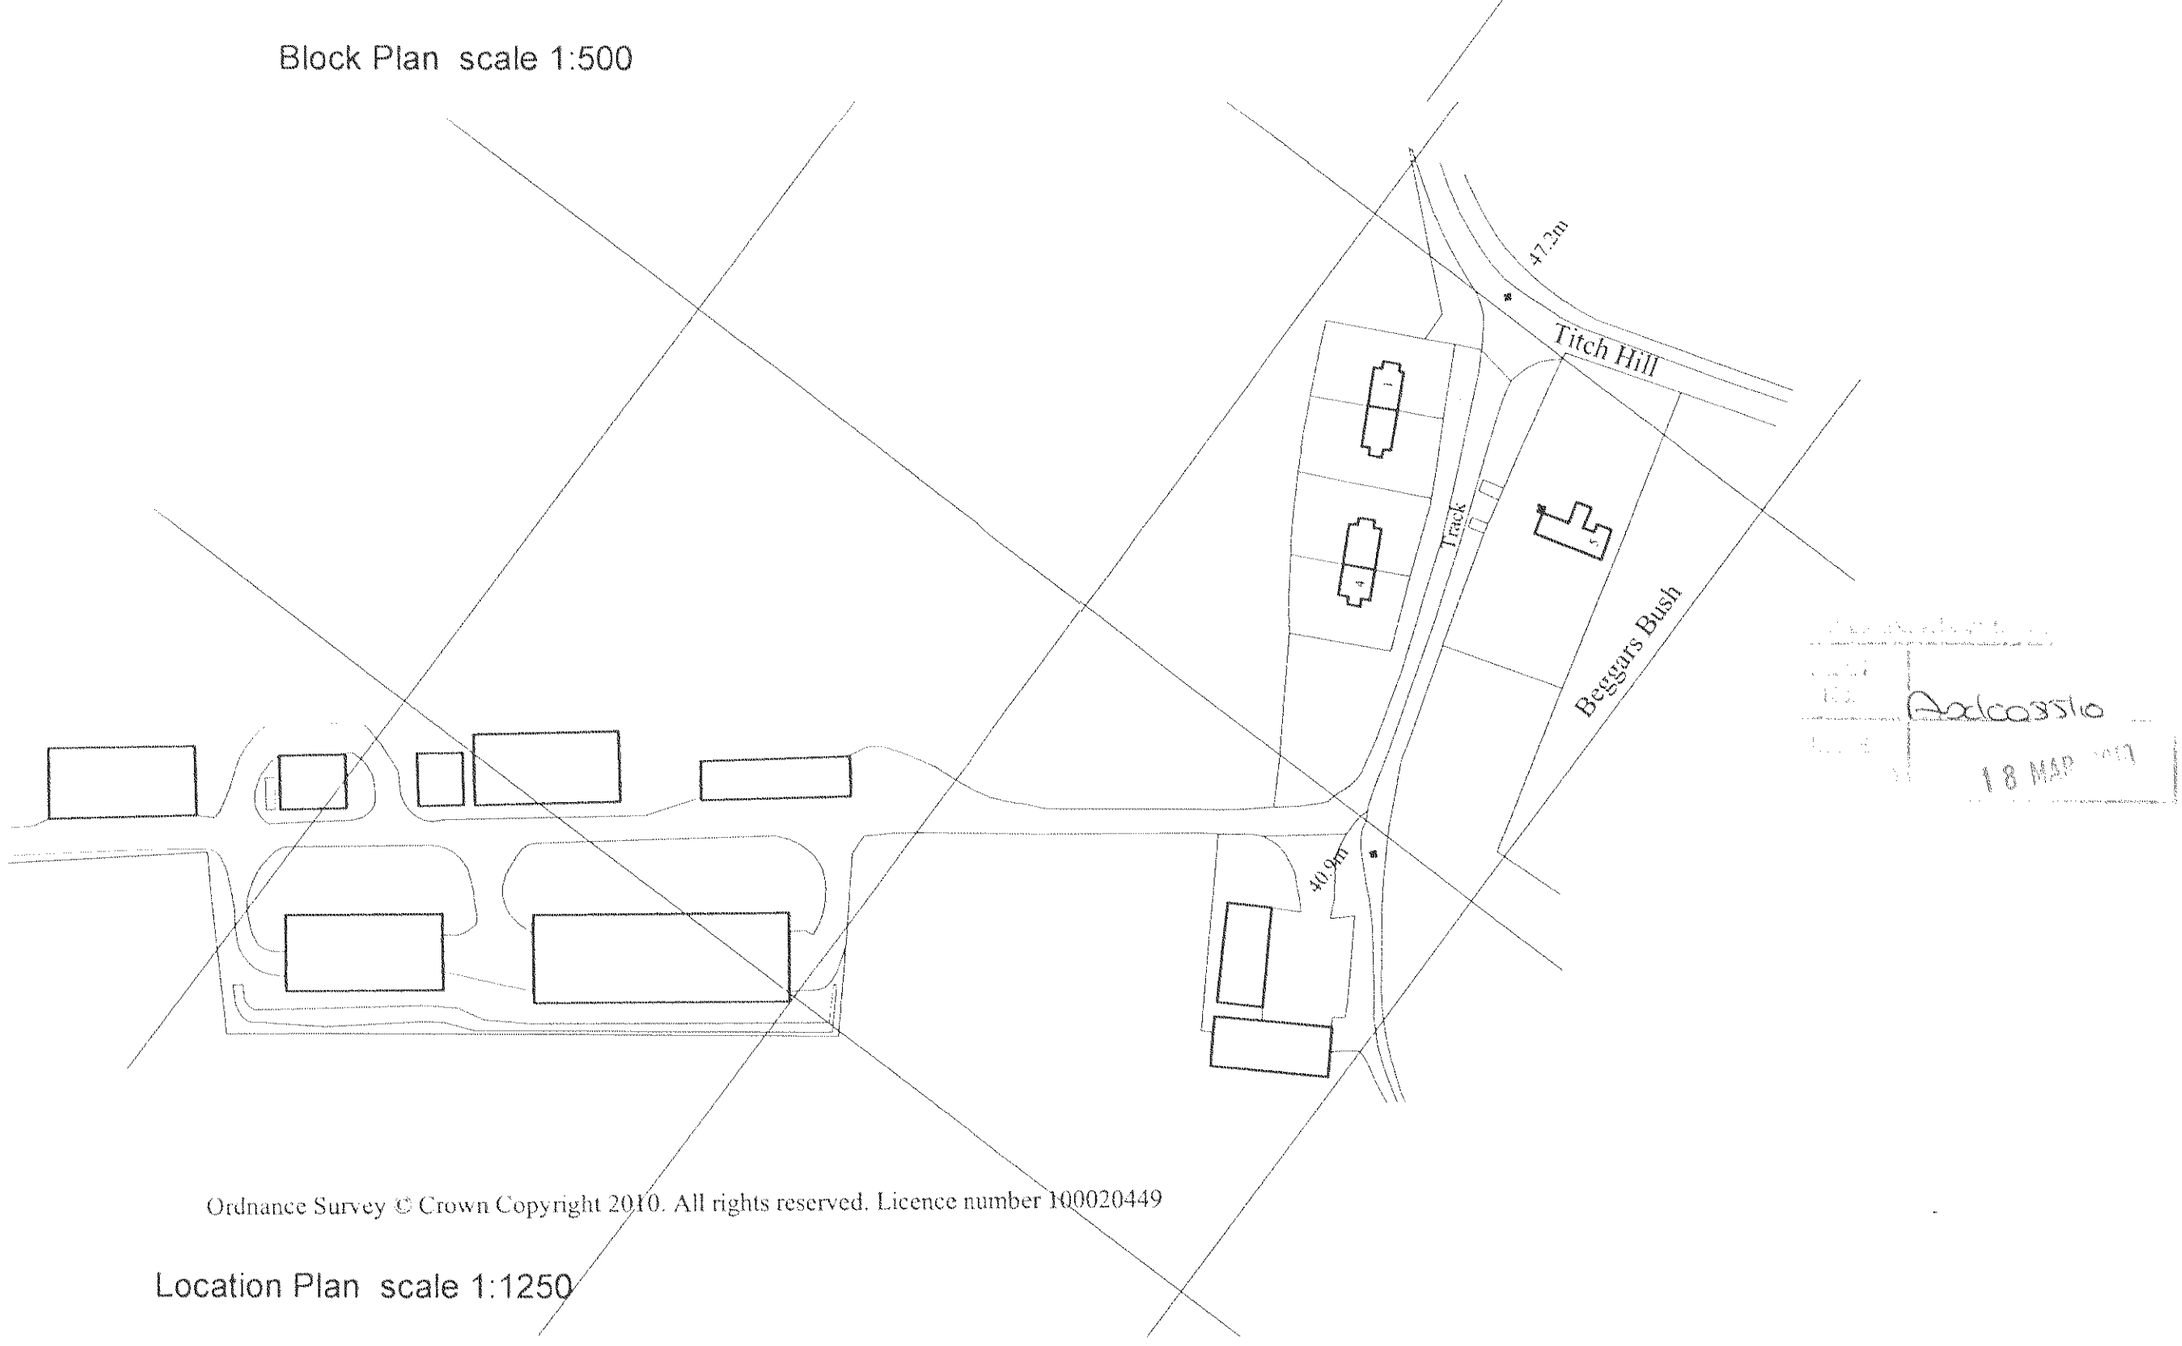

Ordnance Survey © Crown Copyright 2010. All rights reserved. Licence number 100020449

Location Plan scale 1:1250

R J C A
CHARTERED ARCHITECTS

LIME KILN BARN
COLWORTH
CHICHESTER
WEST SUSSEX
PO20 6DS

Tel 01243 787011
Fax 01243 787022

REVISION

PROJECT: Proposed Silage Clamp at Lychpole Farm, Sompting		
SUBJECT: Location Plan and Block Plan		
SCALE	DATE: Jan 2010	DRAWING No: 10 / 02 / 02
DRAWN	CHECKED	