

South West Elevation

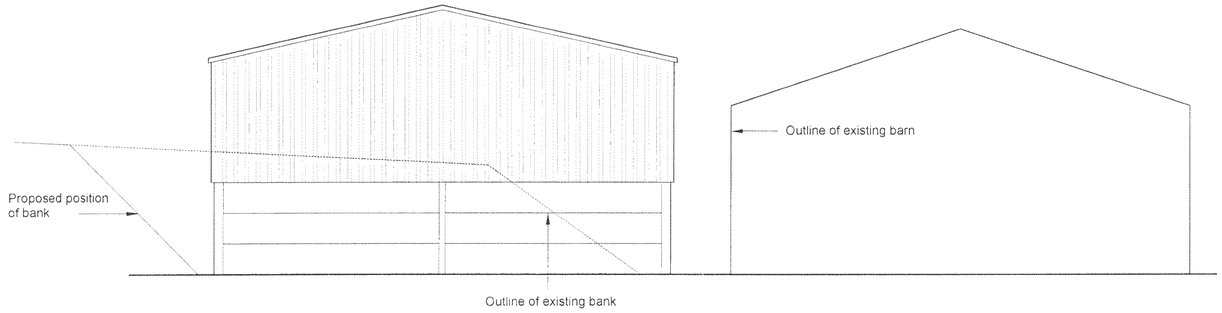

South East Elevation

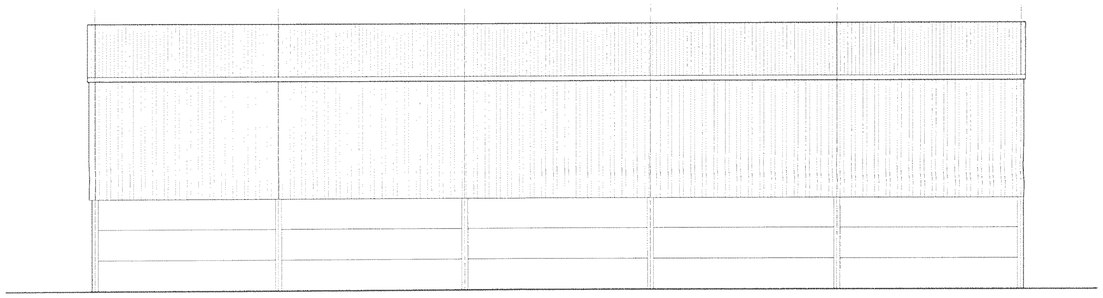

North East Elevation

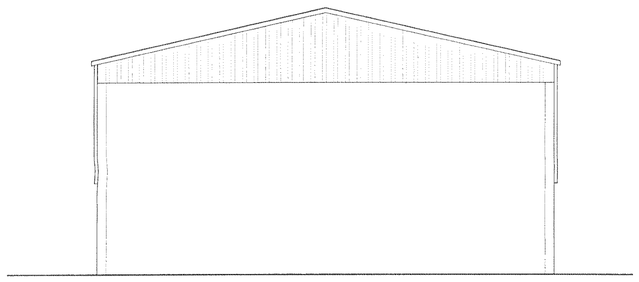

North West Elevation

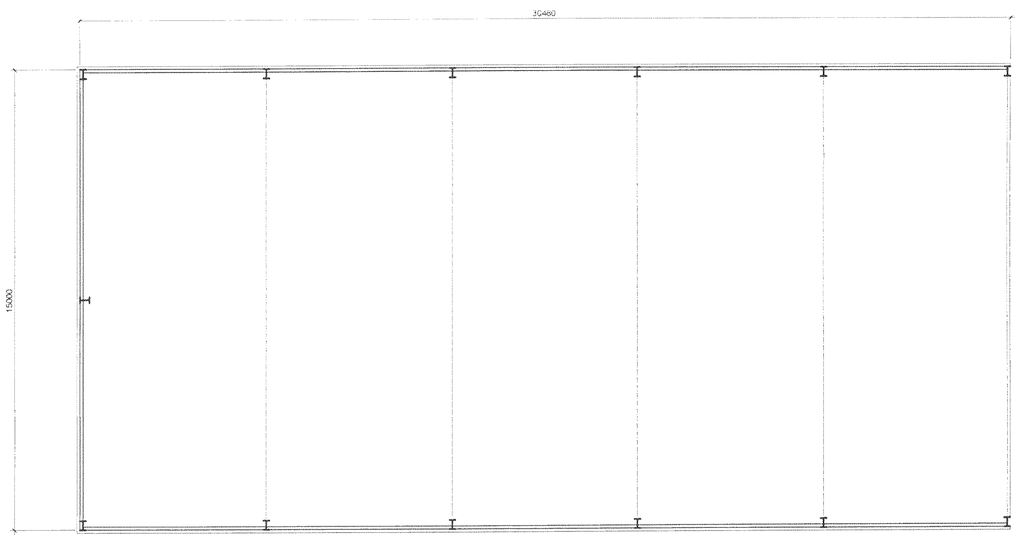

Floor Plan

External Finishes

Roof

Roof to be clad with grey fibre cement corrugated cladding

Walls
Precast concrete panels fixed between stanchions to a height of 3m.
Above concrete panels steel frame to be clad with plastic coated steel corrugated cladding in green.

R J C A
CHARTERED ARCHITECTS

LIME KILN BARN
COLWORTH
CHICHESTER
WEST SUSSEX
PO20 6DS

Tel 01243 787011
Fax 01243 787022

REVISION	
PROJECT	Proposed Silage Clamp at Lychpole Farm, Sompting
SUBJECT	Proposed plan and elevations
SCALE 1:100	DATE Jan 2010
DRAWN	CHECKED
DRAWING No	10 / 02 / 01