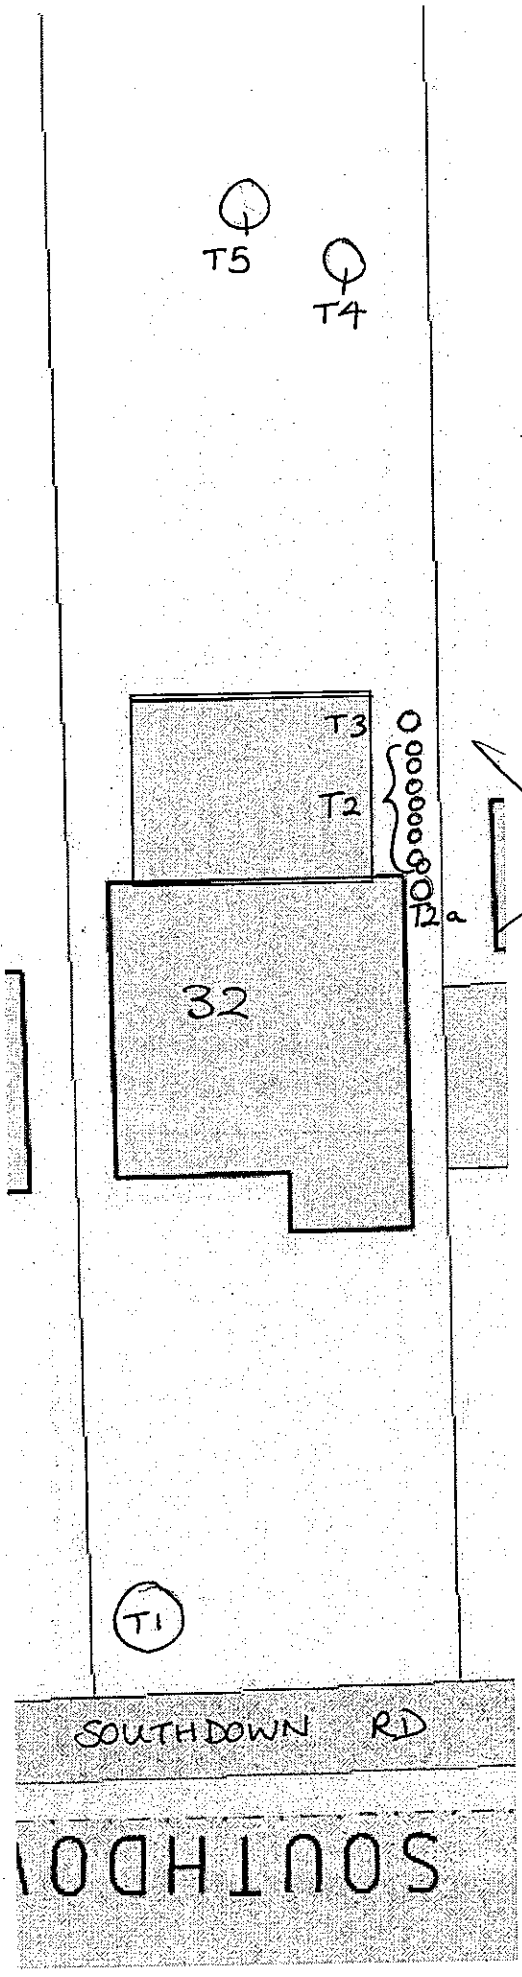

PLANNING UNIT
PLAN No. ADC00811.10
DATE 15 MAR

Leylandi roots are already lifting back step

TREE TRUNK LOCATION 1.5m FROM BUILDING