ADUR & WORTHING
PLANNING SERVICES
PLAN AWDM/ 0022/18
DATE VALID 10 JAN 2018

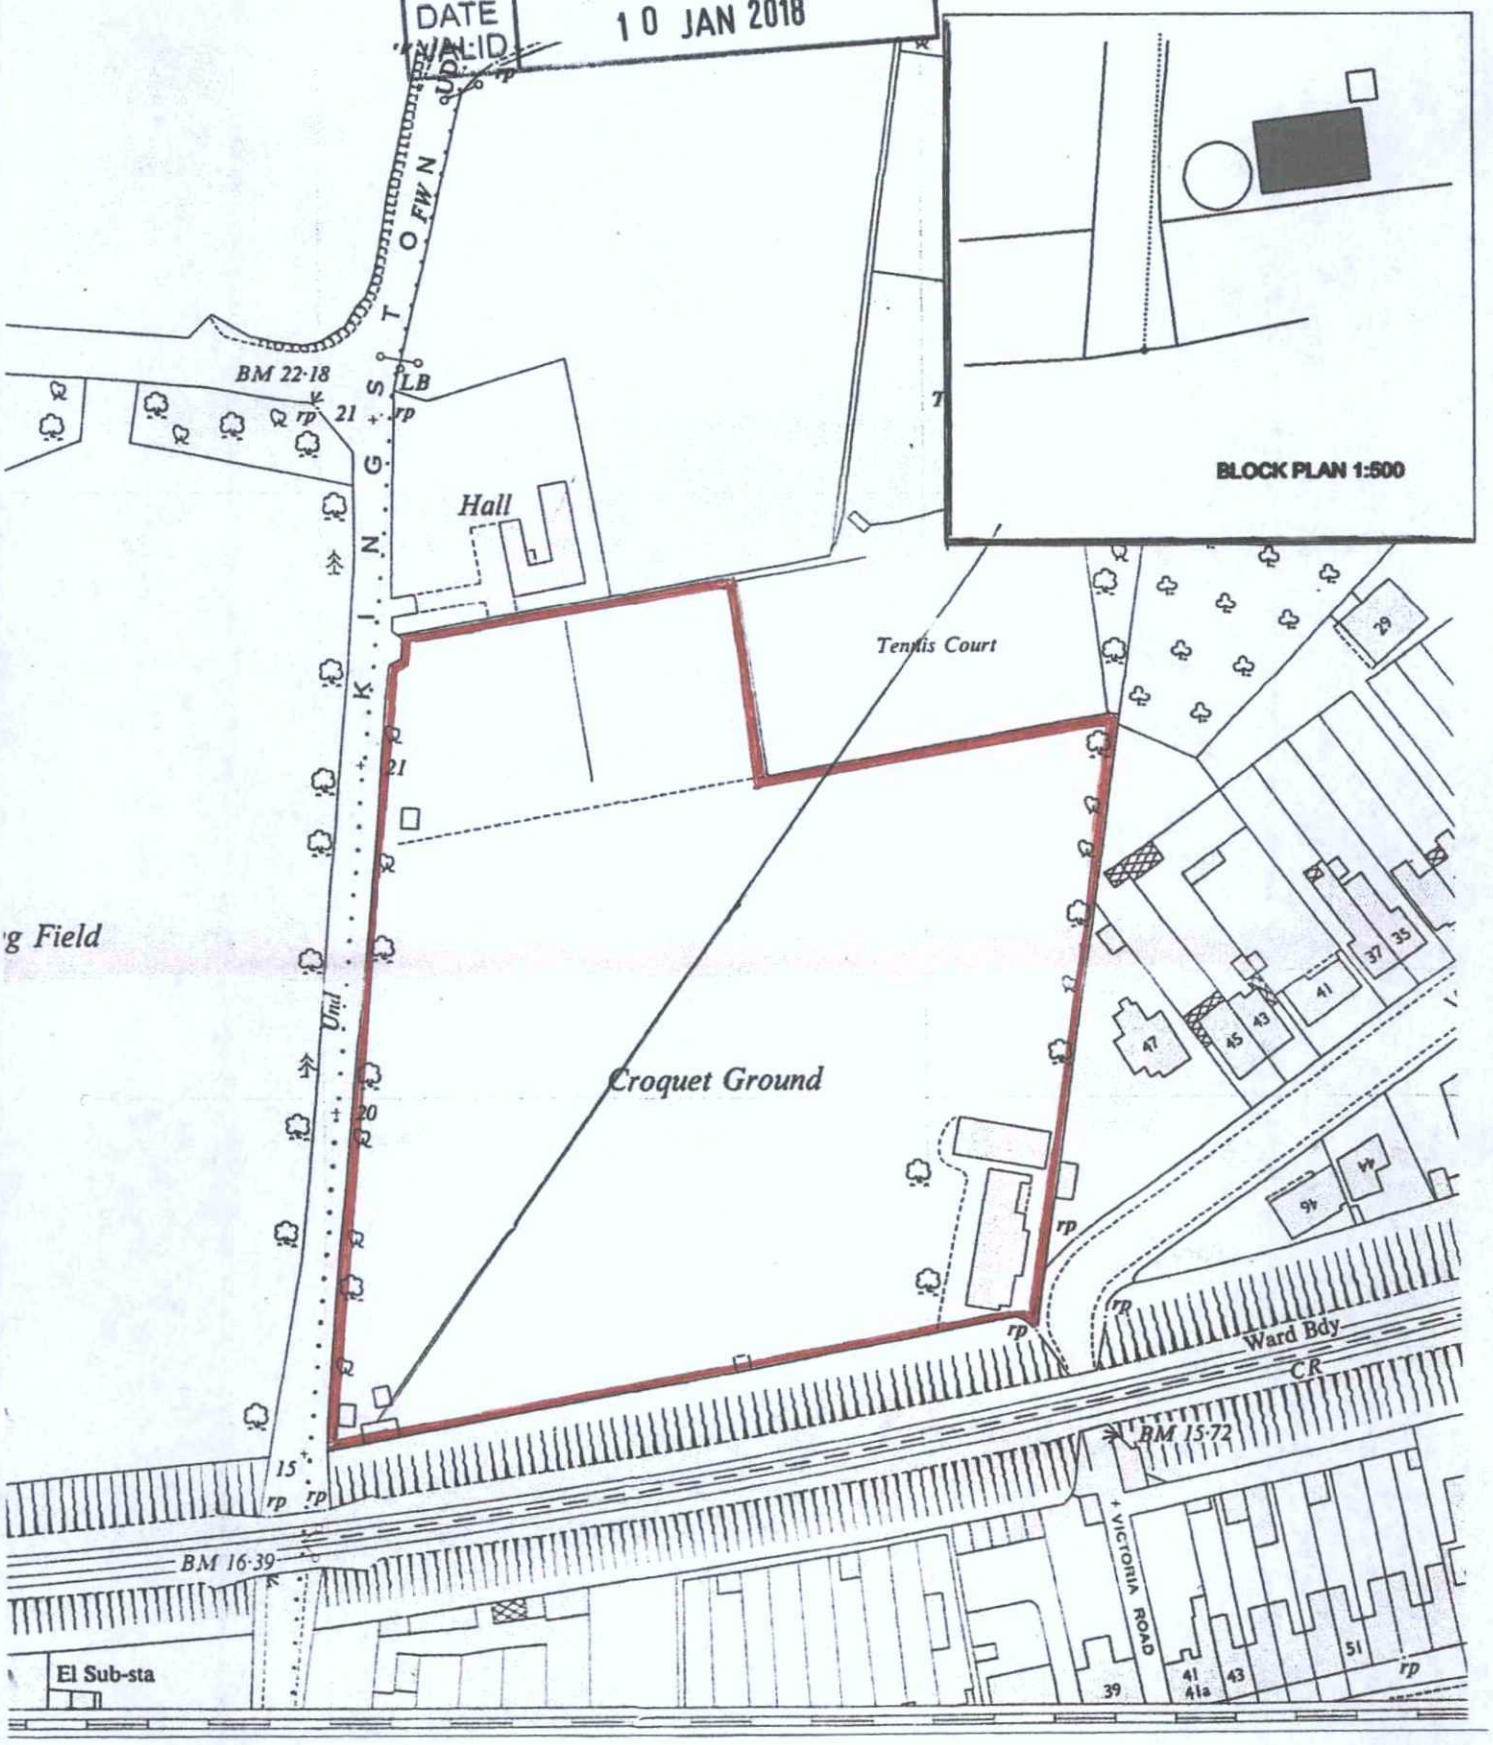

SITE PLAN 1:1250