

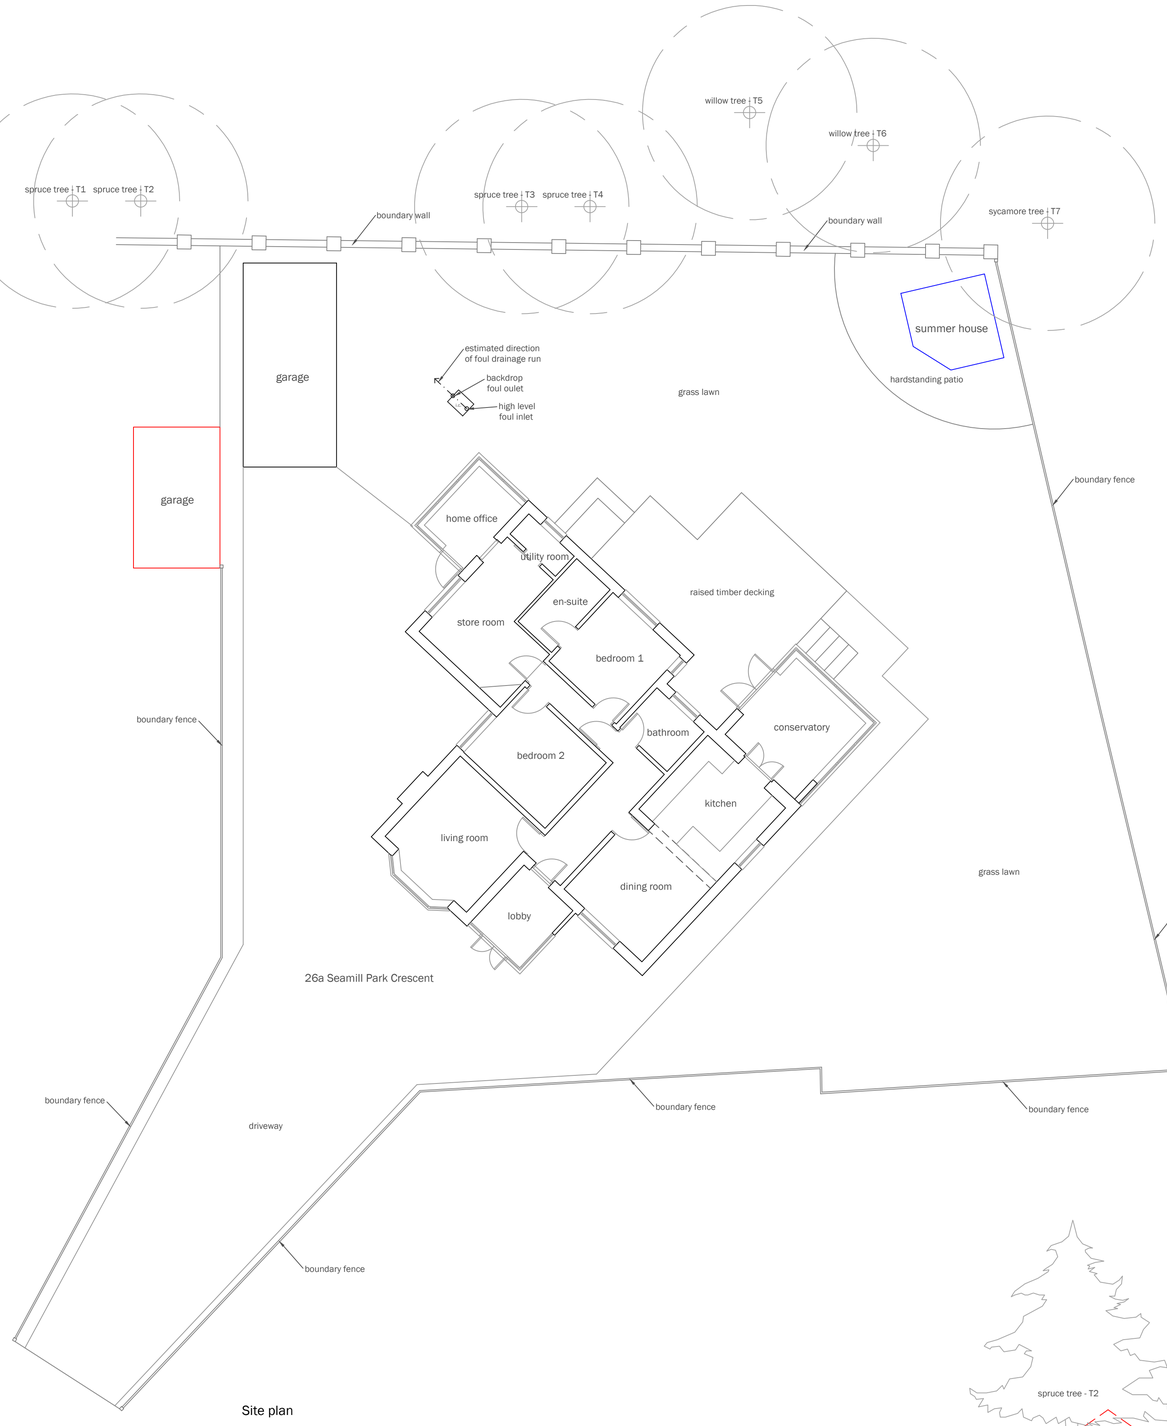



Site plan

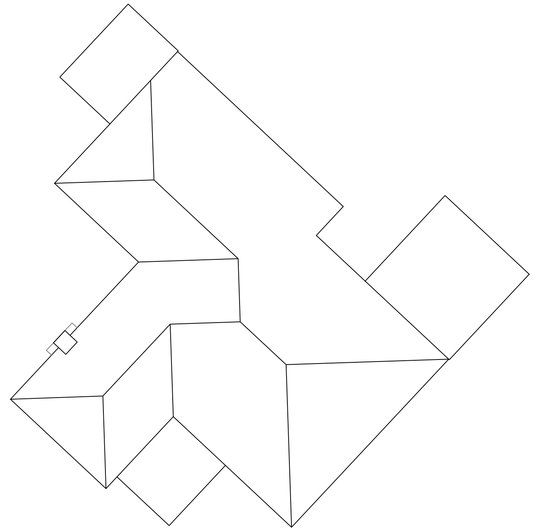

Roof plan

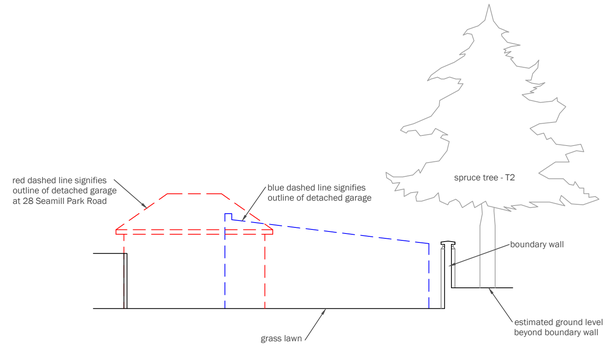


West view

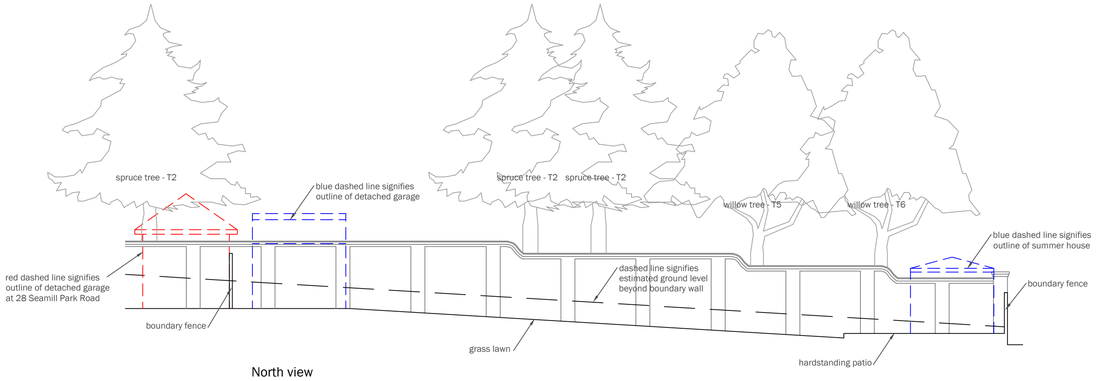

North view

s c a l e b a r

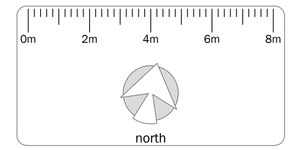

r e v i s i o n s

no.	date	description
a	06.02.25	Scale bar amended
b	17.02.25	Floor plans altered

HUNTER DAVIDSON DESIGN
• 2 Southwick Street • Southwick • BN42 4AD •
• tel: 07821 172556 •
• e-mail: mark@hunterdavidsondesign.co.uk •
• web: www.hunterdavidsondesign.co.uk •

client	Mr & Mrs Salkield
job	26a Seamill Park Crescent Worthing BN11 2PN
dwg no.	512.101 .b
title	Existing Site Plan
drawn by	MD
scale	1 : 100 @ A1 / 1 : 200 @ A3
date	05.06.24

Do not scale off drawing.
Check all dimensions on site before any work commences.
All goods, materials and workmanship to conform with current Building Regulations, Codes of Practice and British Standards.
This drawing shall not be reused, copied, or reproduced in any form without the prior authorisation of Hunter Davidson Design.
Copyright of Hunter Davidson Design.