FRONT ELEVATION 1:50

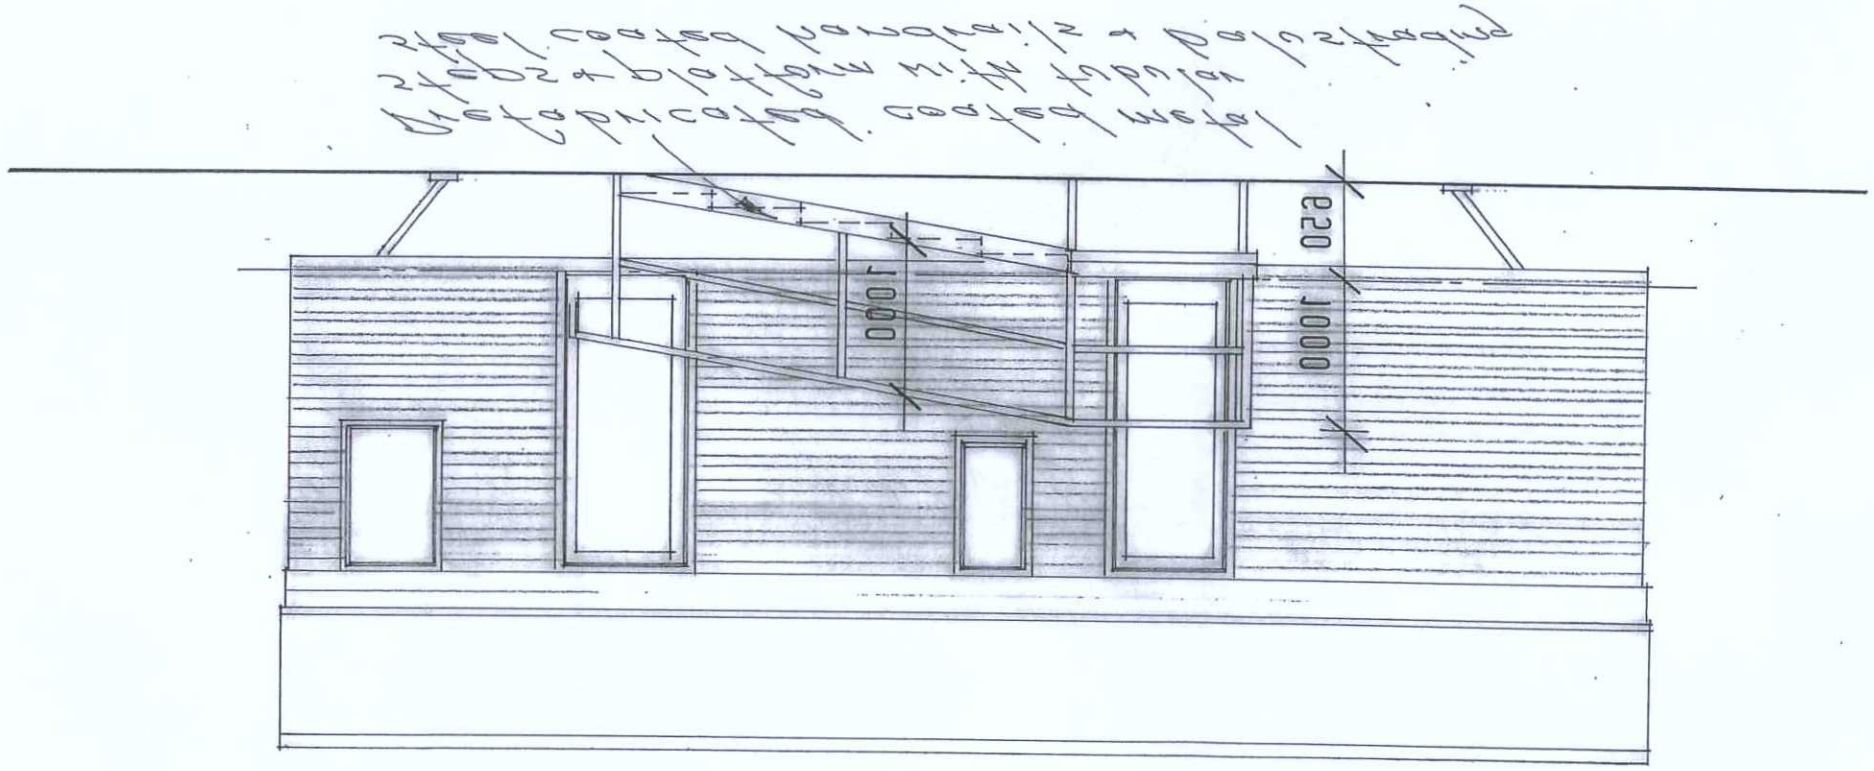

CONSTRUCTION OF NEW STEPS & LANDING TO RIGHT HAND DOOR TO MOBILE HOME AT PITCH 6 WITHY PATCH OLD SHOREHAM ROAD LANCING

Scale: 1:50 Date: Month 14 Drawn: MAP

20	1070

ADUR & WORTHING HOME IMPROVEMENT ASSISTANCE
ADUR & WORTHING COUNCILS
PORTLAND HOUSE
RICHMOND ROAD
WORTHING
BN11 1HS

ADUR & WORTHING
PLANNING SERVICES

PLAN	AWDM 02/1/14
DATE	9 MAY 2014
VALID	