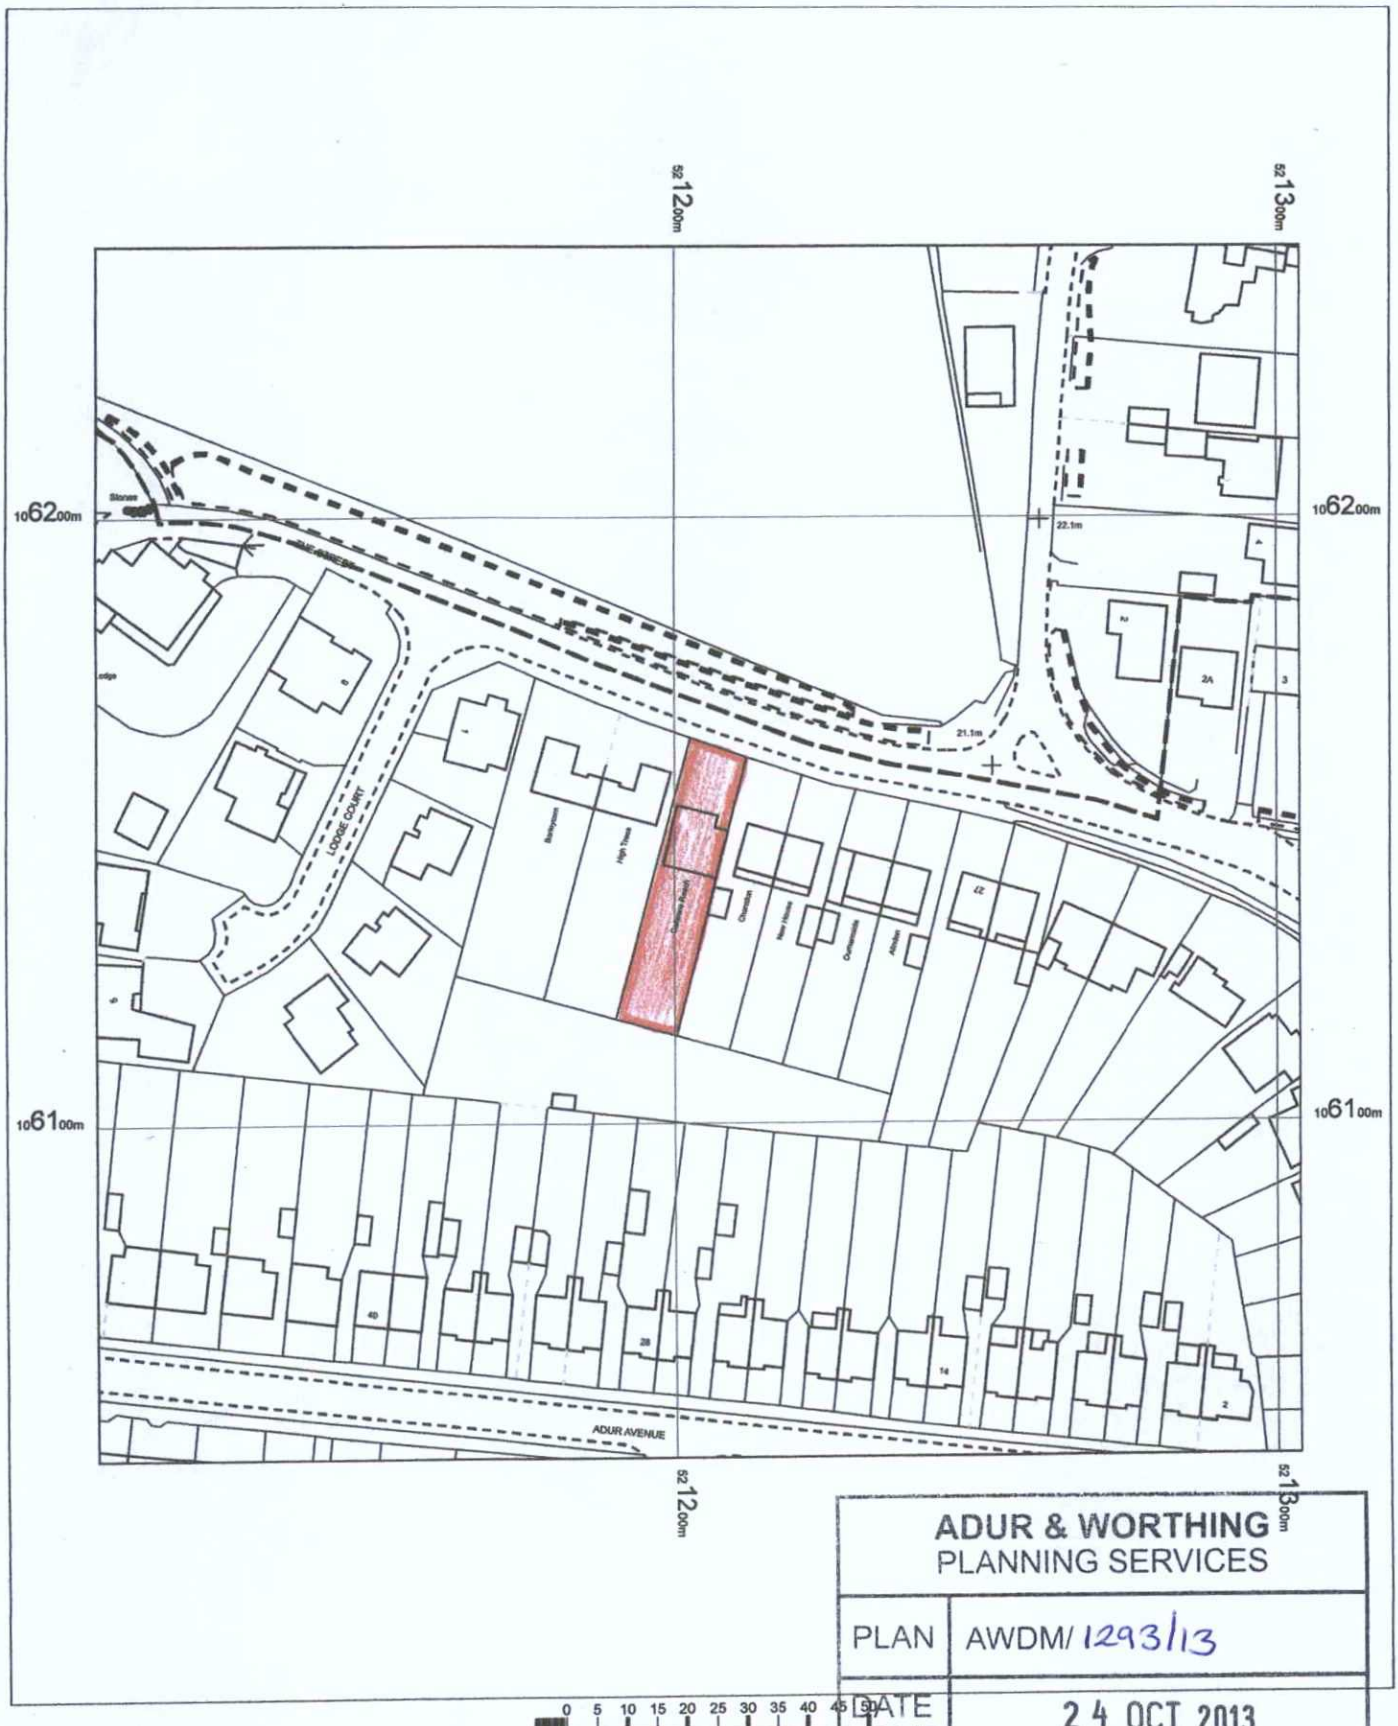

ADUR & WORTHING
PLANNING SERVICES

PLAN	AWDM/1293/13
DATE VALID	24 OCT 2013

GALLEONS
REACH
THE STREET
SHOREHAM

OS MasterMap 1250/2500/10000 scale
10 October 2013, ID: BW1-00264177
www.blackwellmapping.co.uk

1:1250 scale print at A4, Centre: 521204 E, 106145 N

©Crown Copyright Ordnance Survey. Licence no. 100041040

N

Mapping sourced from Ordnance Survey

BLACKWELL'S
www.blackwellmapping.co.uk
TEL: 01865 333 677
maps.oxford@blackwell.co.uk