Location Plan
Scale 1:1250

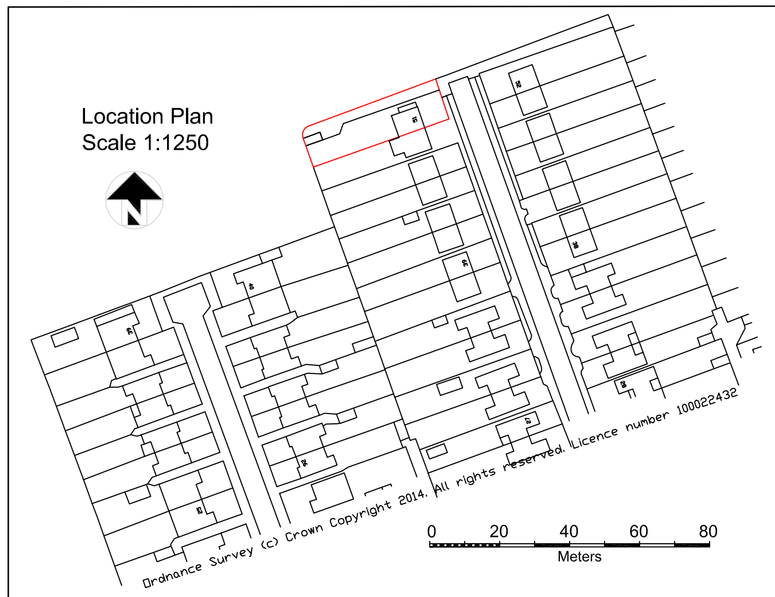

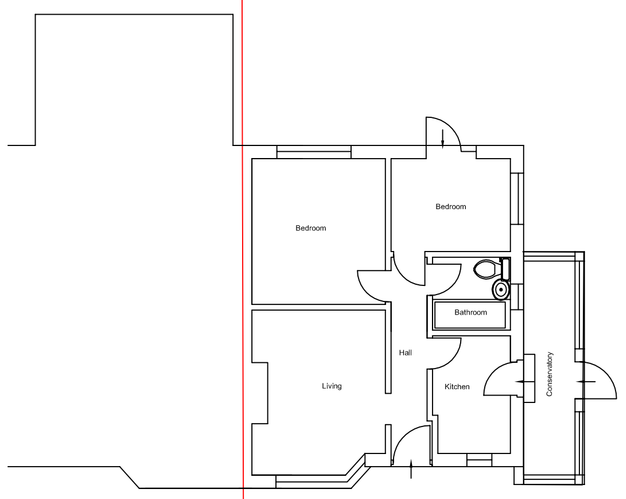

Existing ground floor plan
Scale 1:100

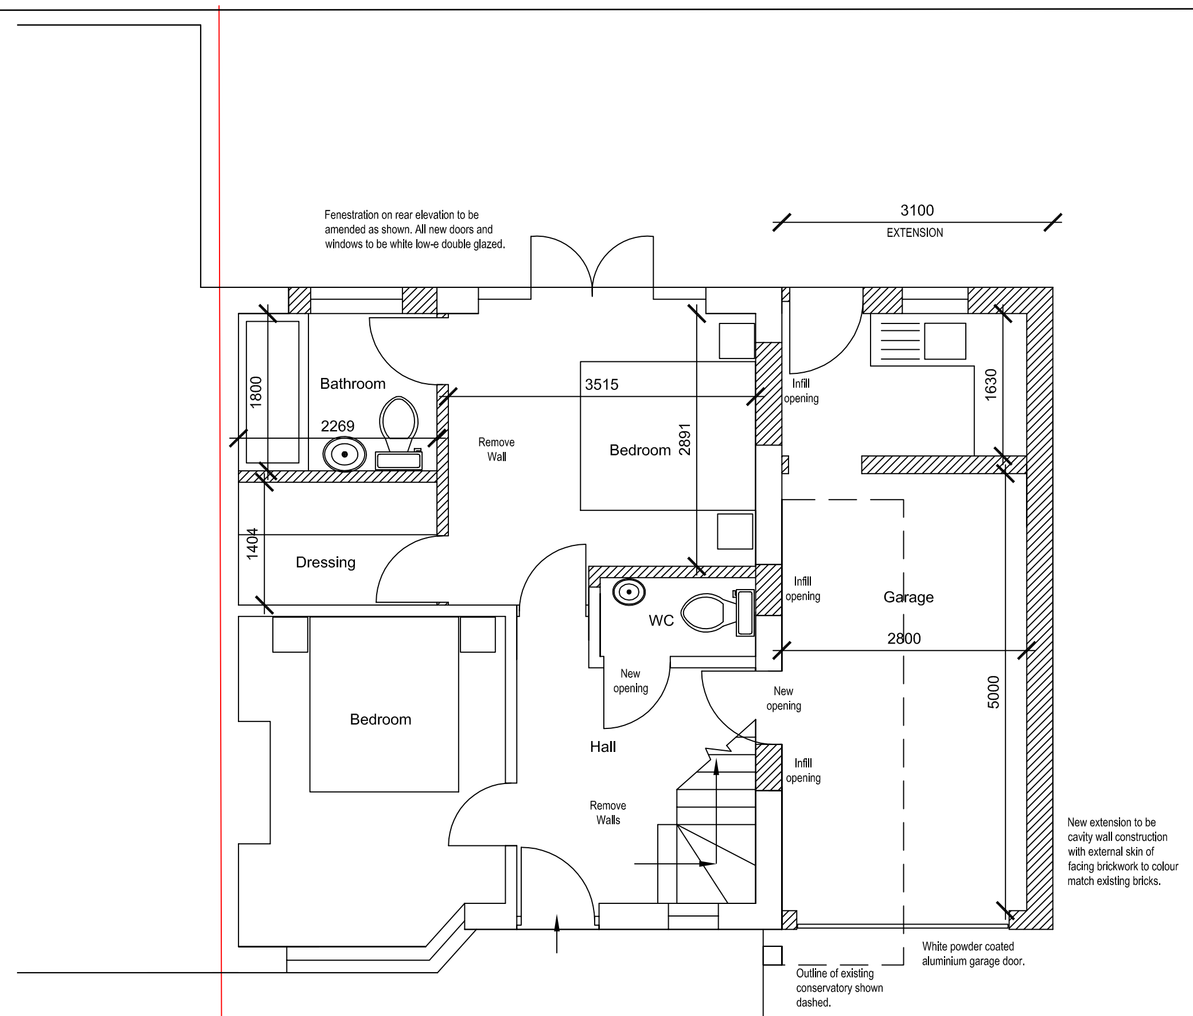

Proposed ground floor plan
Scale 1:50



Extend drive way to form area of hardstanding infront of new garage. Surface finish to be permeable construction.

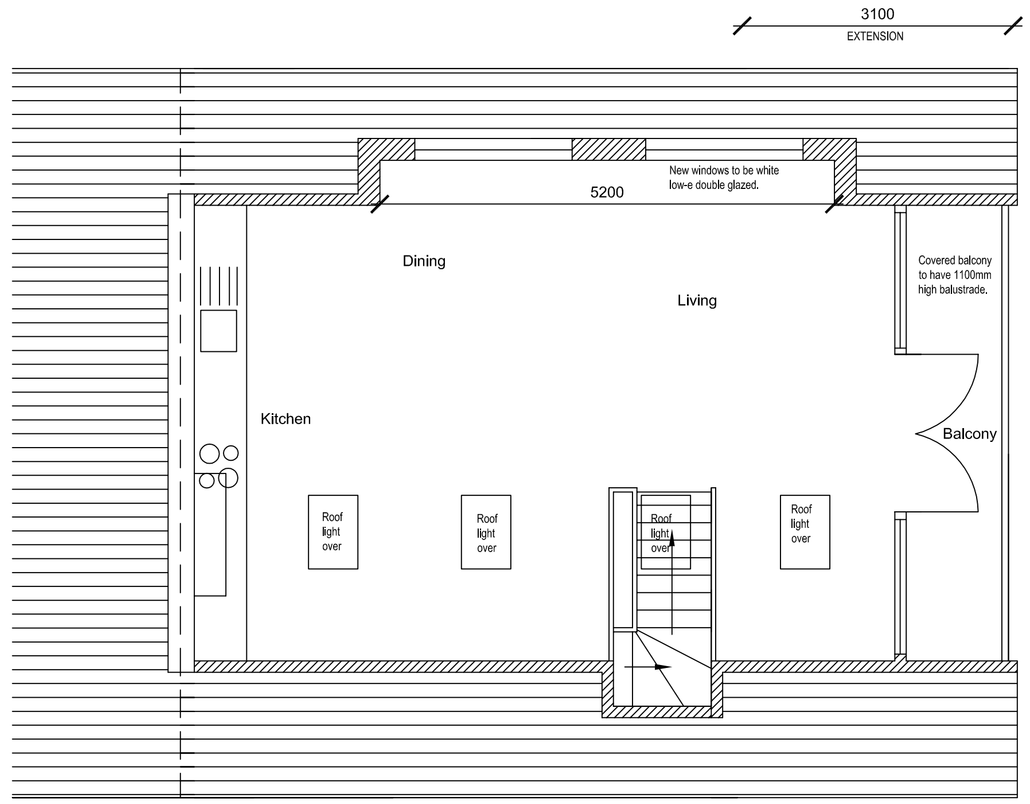

Proposed first floor plan Scale 1:50

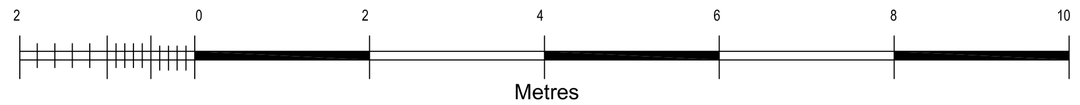

Notes

1) Do not scale this drawing.
2) All levels and dimensions to be checked on site.
3) This drawing is to be read in conjunction with all relevant consultants drawings and specifications.
4) This drawing is Copyright and must not be reproduced without prior written agreement
5)It is the responsibilty of the client to ensure that the party wall matters are attended to.
6) Thes drawings should be checked by the local authority Building Control Office or other appropriate checking authority prior to commncement of the building works.

Amendments

Rev A - 04/02/2014 - South Sectional Elevations added to drawing.
Rev B - 07/03/2014 - Rear dormer reduced in depth by 500mm & in length by approx 2.0m as shown.

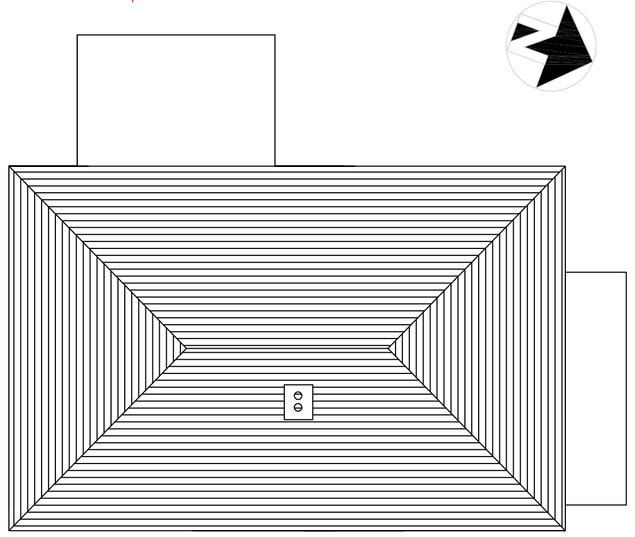

Existing Roof Plan Scale 1:100



Proposed Rear/West Elevation Scale 1:100



Proposed Front/East Elevation Scale 1:100

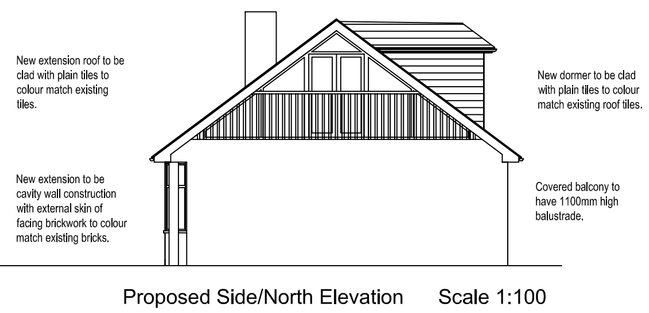

Proposed Side/North Elevation Scale 1:100

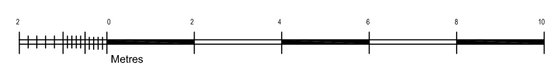

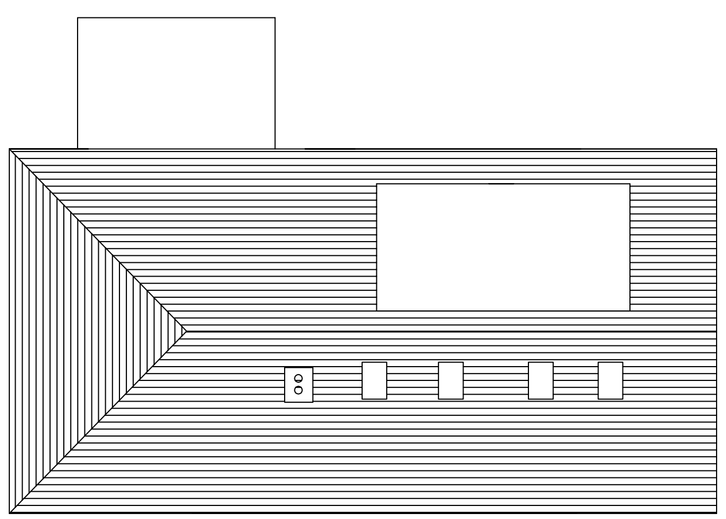

Proposed Roof Plan Scale 1:100



Existing Rear/West Elevation Scale 1:100



Existing Front/East Elevation Scale 1:100



Existing Side/North Elevation Scale 1:100

Block plan Scale 1:500

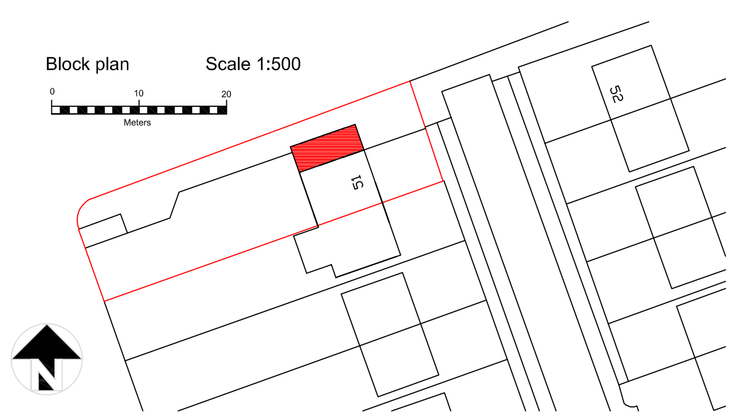

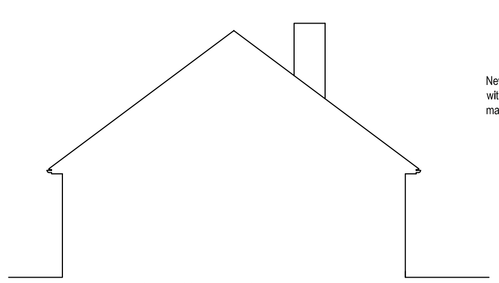

Existing Side/South Sectional Elevation Scale 1:100

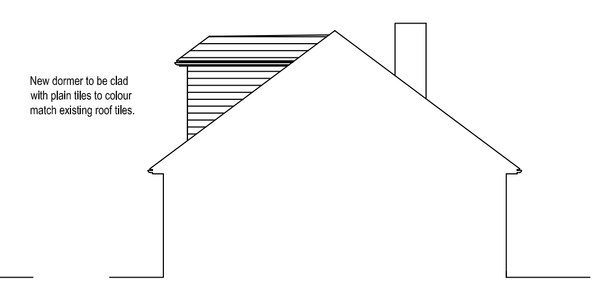

Proposed Side/South Sectional Elevation

Client
Ms C Willis

Site
51 George V Avenue
South Lancing
West Sussex
BN15 8NQ

Job
Loft conversion & garage

Title
Planning

Scale
1:50 & 1:100 @ A1

Drawn by
LF

Date
Jan 2014

Drawing no.
GVA/04 B

LF Architecture Ltd
architectural consultants

Monkyn Pyn, Thornwell Road,
Wilmington, East Sussex,
BN26 6RL
Telephone/Fax: 01323 489767
Mobile: 07973 349724
e-mail: mail@lfarchitecture.co.uk
Company no. 5123995