

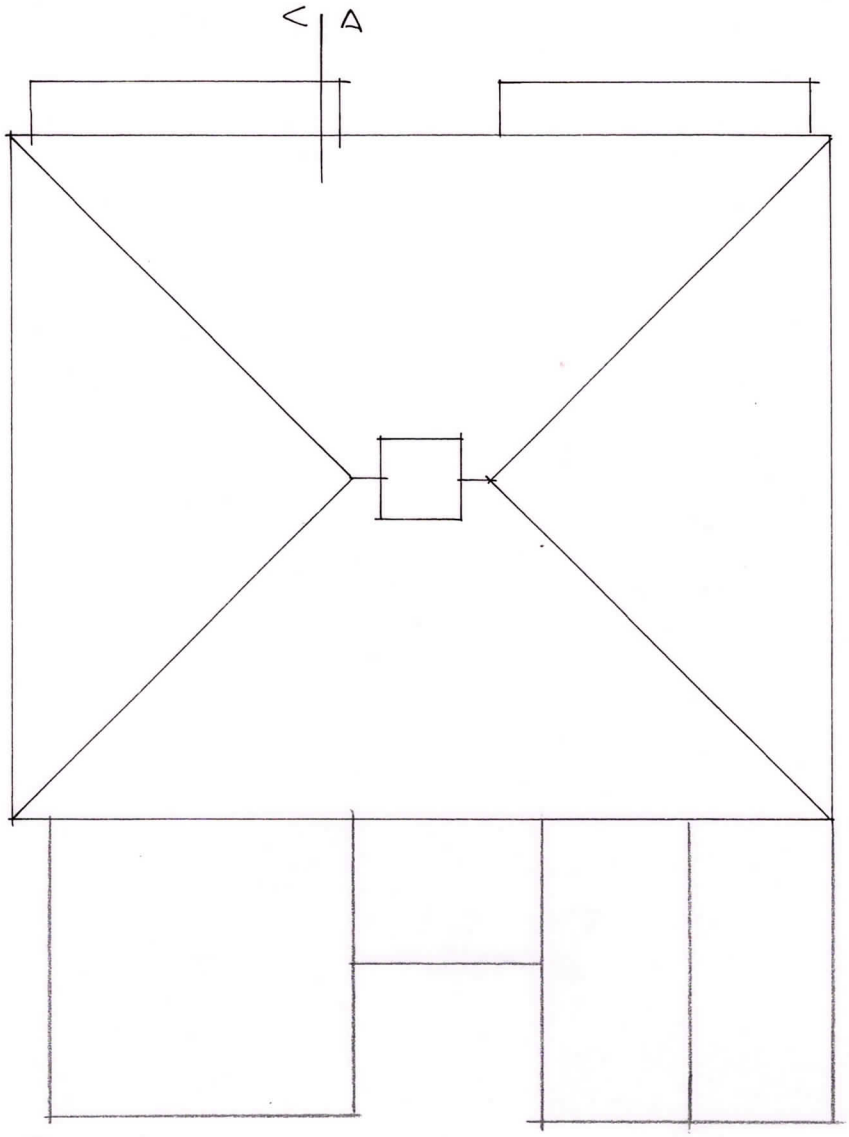


Roof plan

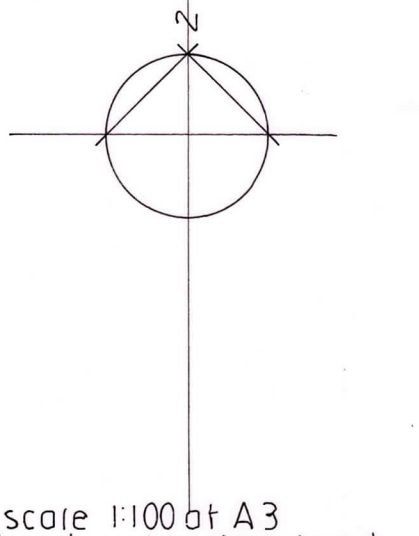

scale 1:100 at A3

0 5m

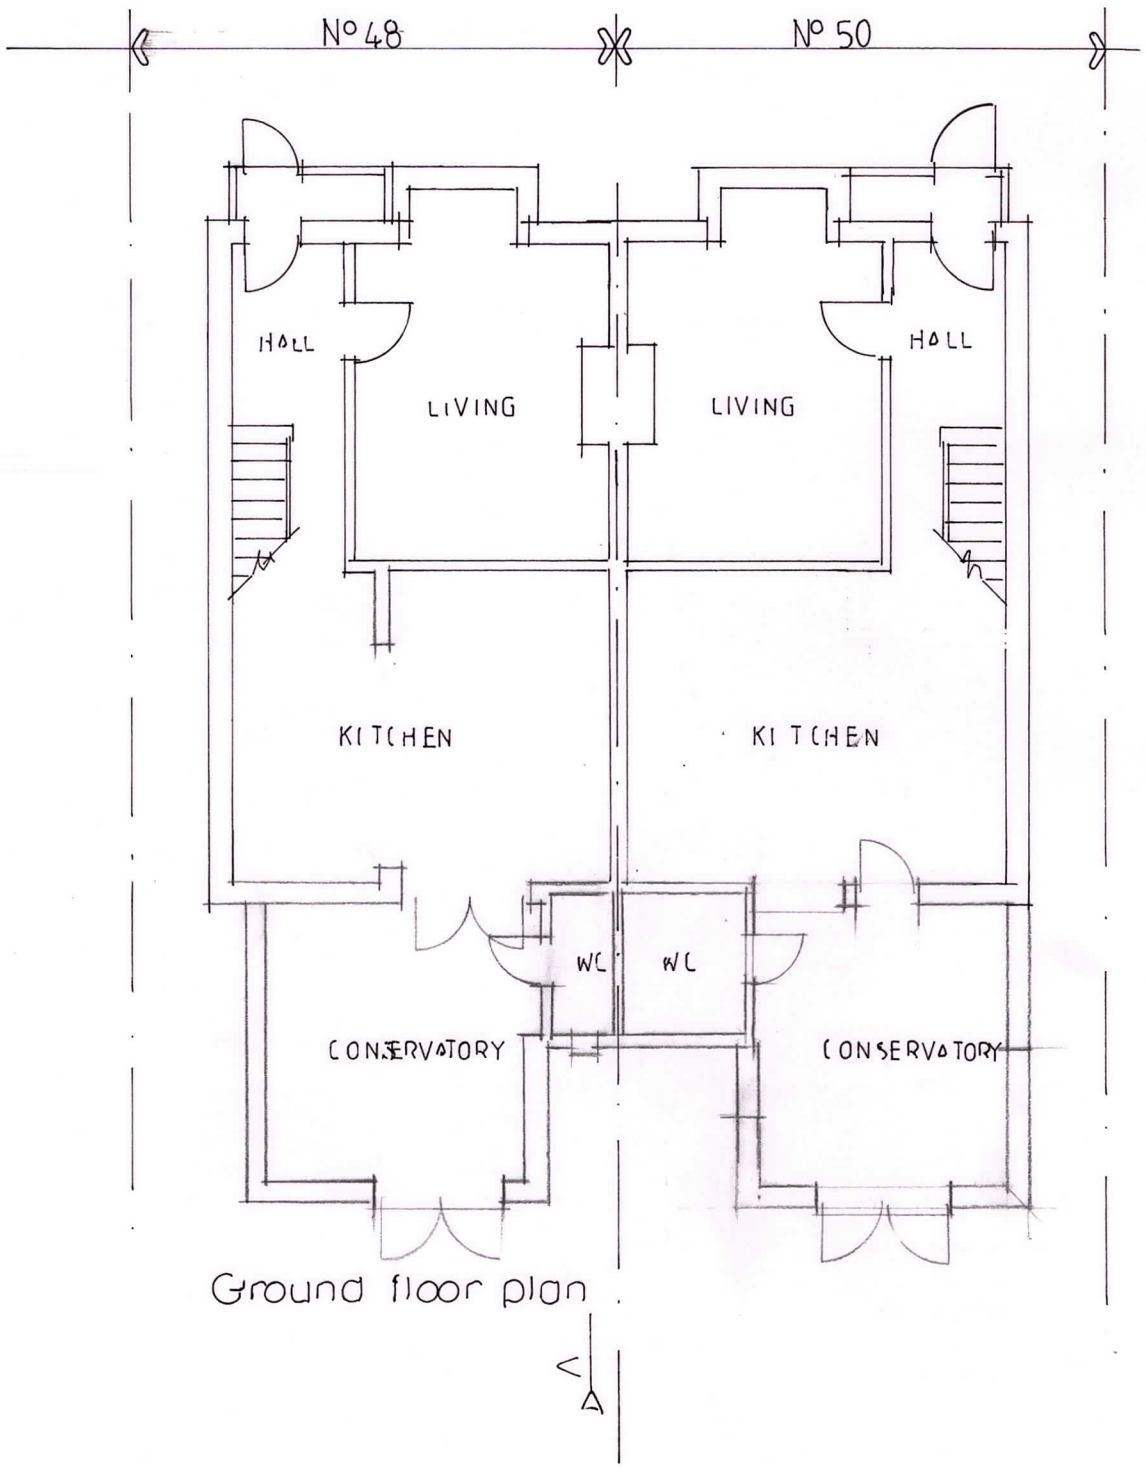

Ground floor plan

RJCA Chartered Architects
The White House, 2 Lavant Road
Chichester, West Sussex PO19 5RQ
Tel: 01243 779600
Mobile: 07973435493
Email: rjcatkinson@btinternet.com

Project Name: 48 & 50 Rosslyn Road, Shoreham-by-sea BN43 6WP

Drawing: Survey as existing – ground floor & roof plan

Drawing Number: 2023/06/10 **Rev.**