



Section A-A / East elev.
scale 1:100 at A3

0 5 10m

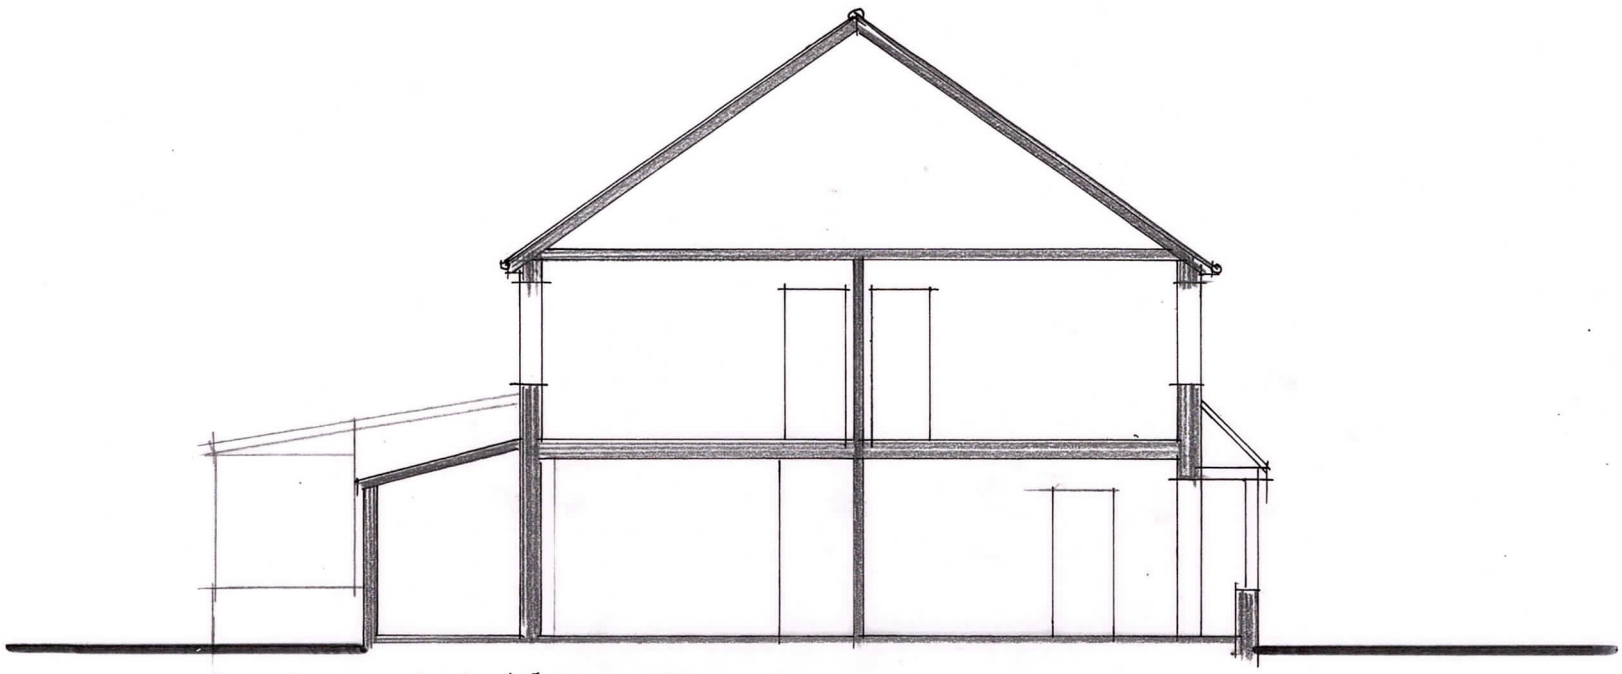

West elev.

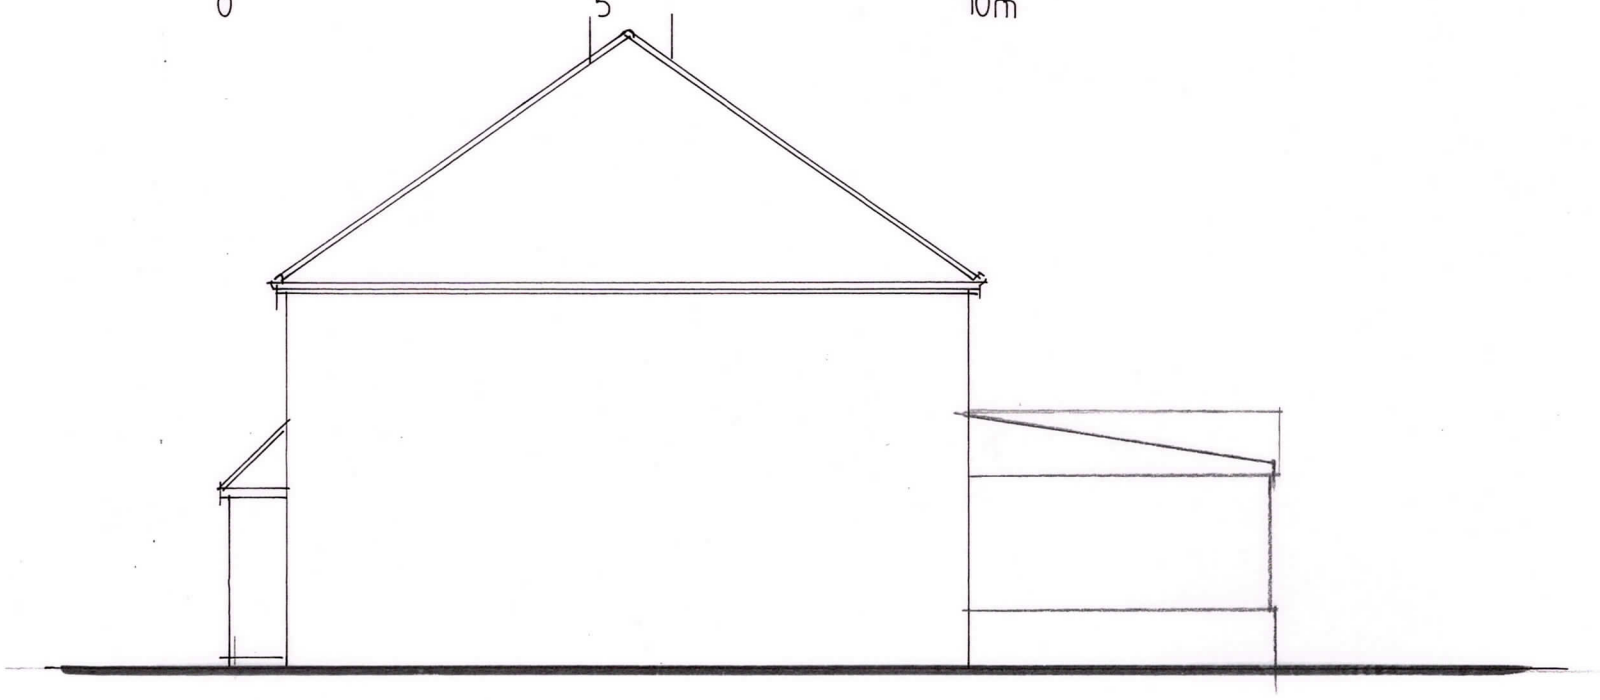

South elev.

N° 48 N° 50

RJCA Chartered Architects
The White House, 2 Lavant Road
Chichester, West Sussex PO19 5RQ
Tel: 01243 779600
Mobile: 07973435493
Email: rjcatkinson@btinternet.com

Project Name: 48 & 50 Rosslyn Road, Shoreham-by-sea BN43 6WP

Drawing: Survey as existing – South, West & East elevations

Drawing Number: 2023/06/11 **Rev.**