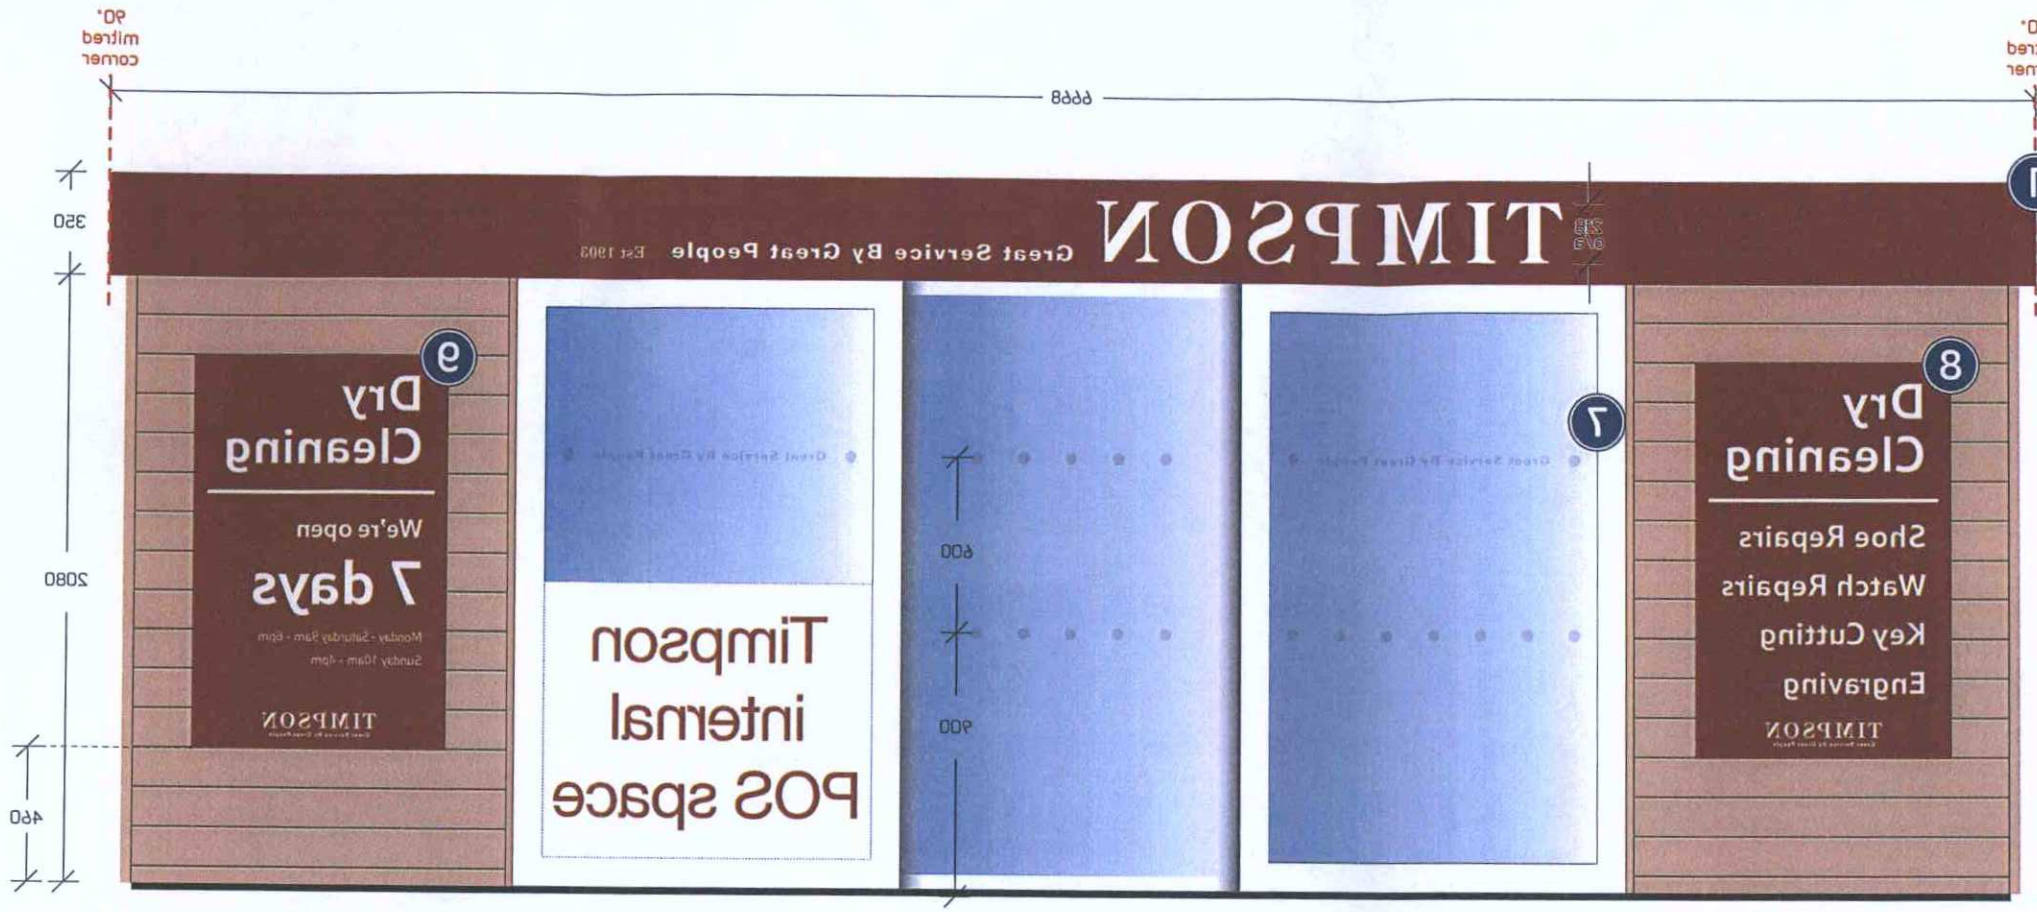

Front elevation

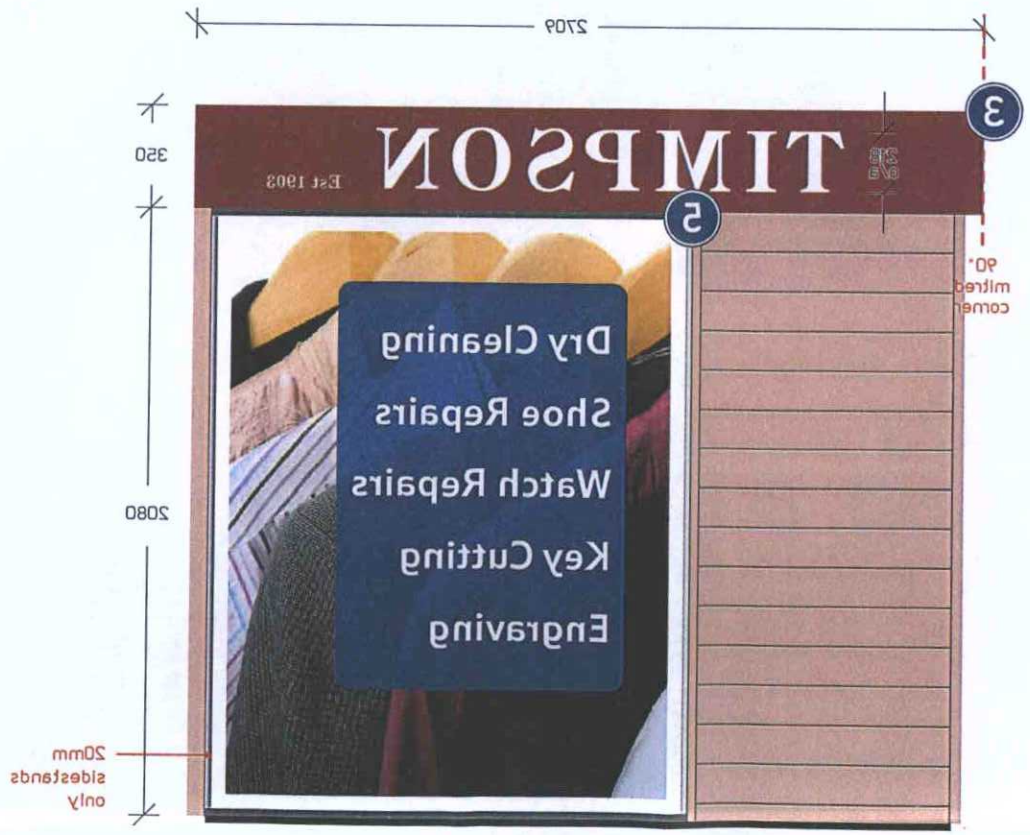

Right elevation

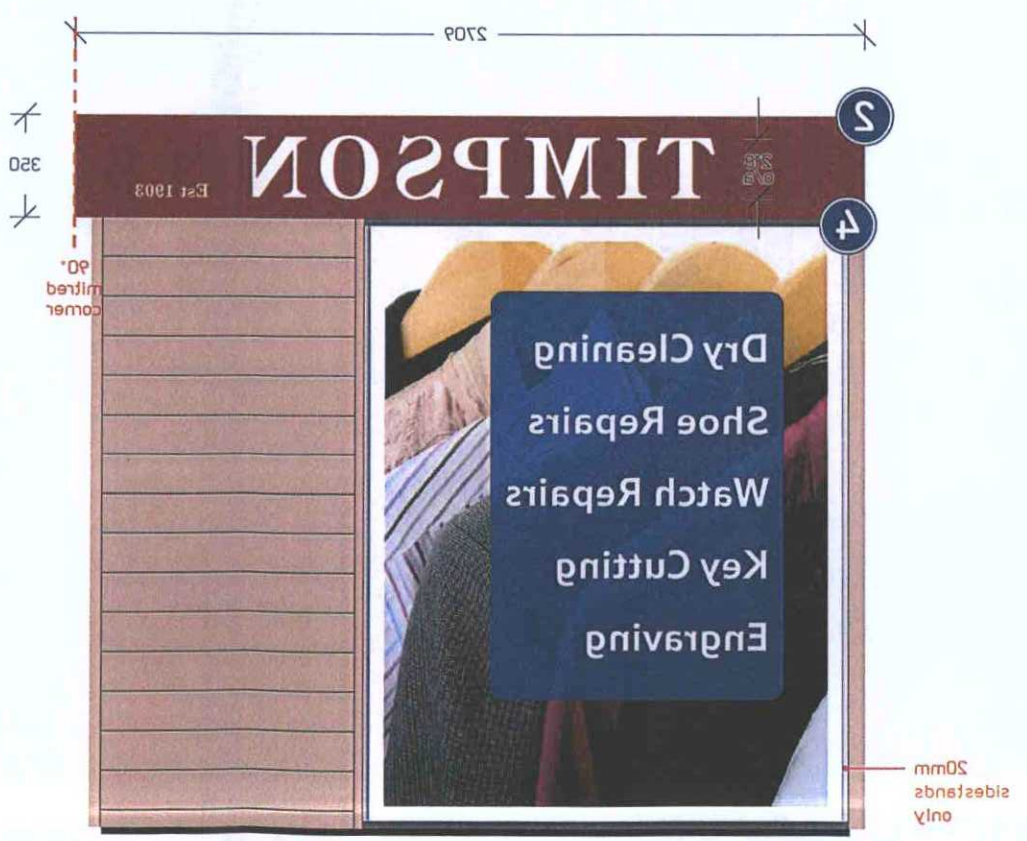

Left elevation

customer	Timpson
contact	John Monks
location	Tesco Slim Pod - Waco
job no	STP_P
file no	01
scale	1:25 @ A3
dwg by	CF
date	03 December 2013

PLANNING

1	**6668 x 350 x 60 (face size)** 2mm thick fabricated aluminium panel finished burgundy (semi-gloss) C/W aluminium light-box for internal illumination (by LED's) **Timpson** 5mm thick fret-cut opal acrylic pushed through face & adhered to 3mm thick opal acrylic carrier panel **Great Se..** 5mm thick fret-cut opal acrylic pushed through face & adhered to 3mm thick opal acrylic carrier panel **Est 1903** Vinyl graphics applied
2	**2709 x 350 x 60 (face size)** 2mm thick fabricated aluminium panel finished burgundy (semi-gloss) C/W aluminium light-box for internal illumination (by LED's) **Timpson** 5mm thick fret-cut opal acrylic pushed through face & adhered to 3mm thick opal acrylic carrier panel **Great Se..** 5mm thick fret-cut opal acrylic pushed through face & adhered to 3mm thick opal acrylic carrier panel **Est 1903** Vinyl graphics applied
3	**2709 x 350 x 60 (face size)** 2mm thick fabricated aluminium panel finished burgundy (semi-gloss) C/W aluminium light-box for internal illumination (by LED's) **Timpson** 5mm thick fret-cut opal acrylic pushed through face & adhered to 3mm thick opal acrylic carrier panel **Great Se..** 5mm thick fret-cut opal acrylic pushed through face & adhered to 3mm thick opal acrylic carrier panel **Est 1903** Vinyl graphics applied
4 5	**1649 x 2030 x 45 (no up\downstands)** **1649 x 2030 x 45 (no up\downstands)** 2mm thick fabricated aluminium panel (including 20mm side stands) finished white (semi-gloss) with full colour digital print (gloss laminated) applied
6	**NOT REQUIRED**
7	**Various** Etched glass 'manifestation' vinyl applied to inside of glass
8 9	**875 x 1350 x 30** **875 x 1350 x 30** 2mm thick fabricated aluminium panels finished burgundy (semi-gloss) with vinyl graphics applied Fixed using 25mm aluminium angle

ADUR & WORTHING
PLANNING SERVICES

PLAN	AWDM\1464\13
DATE VALID	Rec'd 11/12/13

rev	item	description	date

new vision
signs & graphics
signs@new-vision.co.uk 6 Ventnor Street Bradford BD3 9JP
new-vision.co.uk T| 01274 728831 F| 01274 725348