ADUR & WORTHING
PLANNING SERVICES

PLAN	AWDM/1164/13
DATE VALID	16.12.13

SPECIFICATION - TIMPSONS PROTOTYPE

Roof Construction:
INSULATED PROFILED STEEL ROOFING SYSTEM - RAL 7040
ON 15mm TAG OSB OVER TAF1 50mm KOOL INSULATION PANEL WITH CEILING JOISTS AT APPROX 400mm CTRS WITH 50mm KOOLWOOL INSULATION LAID BETWEEN.

Gutter Finish:
LINED INTERNALLY WITH WHITE 15mm VINYL FACED MEDALDECO DW STANDARD WHITE TWO PART PLASTIC MOULDING SYSTEM.

Gutter:
WHITE PLASTIC (INTERNAL) TYPE CONRGE

Rainwater Goods:
80mm BLACK PVC-U DOWN PIPE. DRAINAGE BOOK OUTLET DW TEAR GUARD TO SUIT. ALL JOINTS AND CONNECTIONS TO BE SOLVENT WELDED

Floor Construction:
18mm TAG FLOORING GRADE PLYWOOD OVER STEEL PRESPACED FLOOR FRAME WITH FLOOR JOISTS AT APPROX 300mm CTRS 2 LAYERS OF POLITREM INSULATION LAID BETWEEN JOISTS.

External Walls:
19-20mm LARCH TIMBER CLADDING FIXED TO TANALISED 25x50mm TIMBER BATTENS ON 1 LAYER OF BREATHER MEMBRANE (BS5250) OVER 11mm OSB BOARD FIXED TO STEEL C SECTION WALL PANELS WITH STUD UNDERTS AT APPROX 400mm CTRS WITH 70mm KOOLWOOL INSULATION PACKED BETWEEN.

Wall internal Finish:
LINED INTERNALLY WITH CREAM 15mm VINYL FACED PLASTERBOARD ON CREAM STAINED KNOCK IN SECTIONS AND 1 MOULDS OVER 11mm OSB BOARDS ON TREATMENT FIXED TO STEEL C SECTION WALL FRAME UNDERTS.

Shelving:
FITTED BY OTHERS

External Entrance Doors
ALUMINIUM DOORSET WITH FIXED SIDE SCREENS AND AUTOMATIC SLIDING DOOR - RAL 7044

Door Colours:
Treated Nylon Pa 6.0mm sheet vinyl - Colour: 534 - Charcoal
All joints welded using welded - Colour to be suitably matched

External Trim Colours:
TYPE A = POWDER COATED - RAL 7040
TYPE B = POWDER COATED - RAL 7040
TYPE C = POWDER COATED - RAL 7044
TYPE D = POWDER COATED - RAL 7044
TYPE E = POWDER COATED - RAL 7044
TYPE F = POWDER COATED - RAL 7044
TYPE G = POWDER COATED - RAL 7044
TYPE H = POWDER COATED - RAL 7044
TYPE M = POWDER COATED - RAL 7044
TYPE N = GALVANISED STEEL
TYPE P = GALVANISED STEEL

Rev	By	Date	Description	Chkd
C1	DSB	4.12.13	UPDATED SIGNAGE TO SUIT NEW VISION IMAGES	DA

PREMIER INTERLINK
WACO UK LTD

HEAD OFFICE
CATFOSS LANE, BRANDESBURTON, DRIFFIELD
EAST YORKSHIRE YO25 8EJ
Telephone: (01964) 545000 Fax: (01964) 545001
email: sales@waco.co.uk Internet: www.waco.co.uk

Status	CONSTRUCTION
Client	TIMPSONS
Project	SLIMLINE KIOSK
Title	GENERAL ELEVATIONS - PLANNING 6.8mx2.6m UNIT

Scale (at A3)	Drawn	Date	Checked
1 : 50	DSB	04.12.13	DB

Drawing No.	Rev
TIMP-STD-002	C1

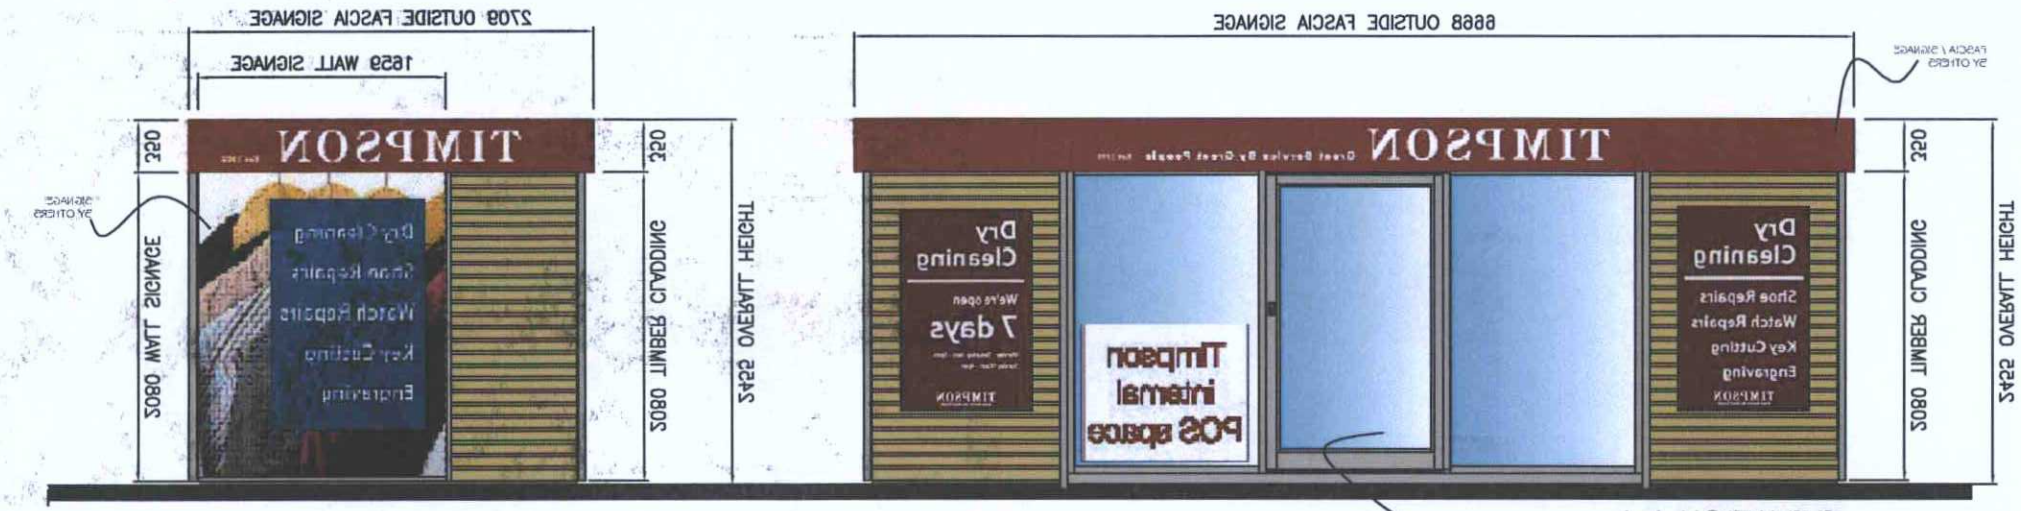

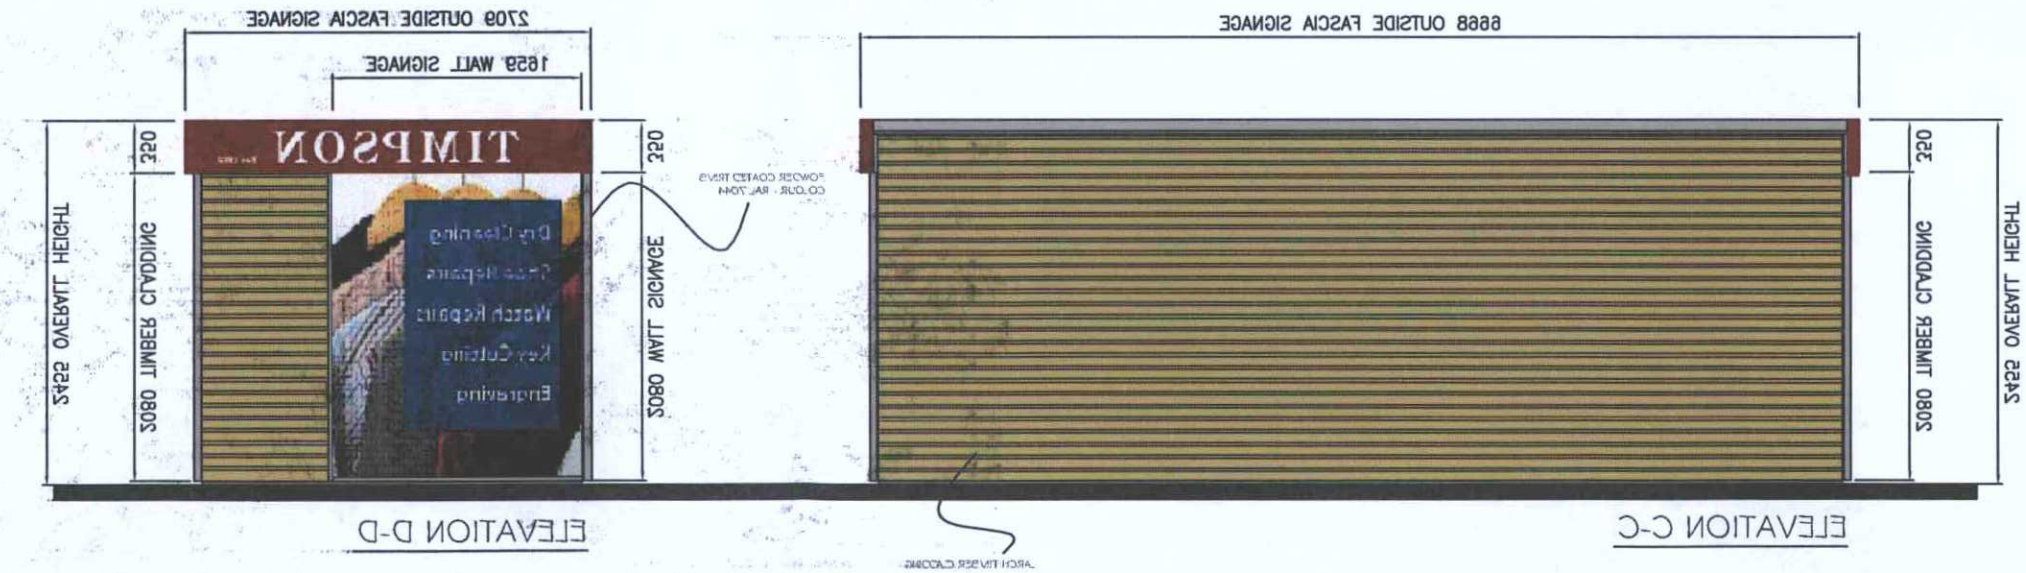

TIMP-STD-001.dwg plotted on 04/12/2013 at 12:23:3