ADJUSTMENTS REQUIRED BEFORE PLANNING SERVICES.

| | |
|---|---|
| PLAN | AWDM Initials |
| DATE VALID | Dec Month |

## SPECIFICATION - TIMPSONS PROTOTYPE

Building size: 6.6mx2.6m
Structural Ceiling Height: 2.177m
Roof Finish: MONO PITCH

Roof Construction:
PROTAN PERMANENT ROOFING MEMBRANE - RAL 7040
On 15mm T&G OSB OVER TRI SOmm RSJD
INSULATION FIXED TO STEEL C SECTION ROOF
PANEL WITH CEILING JOISTS AT APPROX 400mm
CTRS WITH 50mm ROCKWOOL INSULATION LAID
BETWEEN.

Ceiling Finish:
LINED INTERNALLY WITH WHITE 15mm VINYL FACED
MEDIUM DENSITY STANDARD WHITE TWO PART PLASTIC
KNOCK IN SECTIONS.

Cornice:
WHITE PLASTIC (INTERLINK) TYPE CORNICE

Rainwater Goods:
50mm BLACK PVC-U DOWN PIPE. DRAINAGE SOCK
OUTLET C/W LEAF GUARD TO SUIT. ALL JOINTS AND
CONNECTIONS TO BE SOLVENT WELDED

Floor Construction:
18mm T&G FLOORING GRADE PLYWOOD OVER STEEL
FABRICATED FLOOR FRAME WITH FLOOR JOISTS AT APPROX
300mm CTRS 2 LAYERS OF POLYTREM INSULATION LAID
BETWEEN JOISTS.

External Walls:
18-20mm LASER TIMBER CLADDING FIXED TO TANALISED
25x50mm TIMBER BATTENS ON 1 LAYER OF BITUMETIK
VENEERME (B95x50 OVER 11mm OSB BOARD
FIXED TO STEEL C SECTION WALL PANELS WITH STUD UPRIGHTS
AT APPROX 400mm CTRS WITH 70mm ROCKWOOL INSULATION
PACED BETWEEN.

Wall Internal Finish:
LINED INTERNALLY WITH CREAM 15mm VINYL FACED
PLASTERBOARD C/W CREAM STANDARD KNOCK IN SECTIONS
AND 3 MOULDS OVER 11mm OSB BOARDS ON TRENCHARFEET
FIXED TO STEEL C SECTION WALL FRAME UPRIGHTS.

Signage:
PRTED BY OTHERS

External Entrance Doors:
ALUMINIUM DOUBLE DOOR SET WITH FIXED SIDE SCREENS AND
AUTOMATIC SLIDING DOOR - RAL 7044

Floor Covering:
Tarkett Vylon Plus 2.0mm sheet vyl - Colour: 534 Charcoal
All joints welded using welded - Colour to be strictly matched

External Trim Colours:
TYPE A = POWDER COATED - RAL 7040
TYPE B = POWDER COATED - RAL 7040
TYPE C = POWDER COATED - RAL 7044
TYPE D = POWDER COATED - RAL 7044
TYPE E = POWDER COATED - RAL 7044
TYPE F = POWDER COATED - RAL 7044
TYPE G = POWDER COATED - RAL 7044
TYPE H = POWDER COATED - RAL 7044
TYPE J = POWDER COATED - RAL 7044
TYPE K = POWDER COATED - RAL 7044
TYPE L = GALVANISED STEEL
TYPE P = GALVANISED STEEL

| Rev | By | Date | Description | Chkd |
|---|---|---|---|---|
| C1 | DB | 4.12.13 | UPDATED SIGNAGE TO SUIT NEW VISION IMAGES | DA |


PREMIER INTERLINK
WACO UK LTD

HEAD OFFICE
CATFOSS LANE, BRANDESBURTON, DRIFFIELD
EAST YORKSHIRE YO25 8EJ
Telephone: (01964) 545000 Fax: (01964) 545001
email: sales@waco.co.uk Internet www.waco.co.uk


| | |
|---|---|
| Status | CONSTRUCTION |
| Client | TIMPSONS |
| Project | SLIMLINE KIOSK |
| Title | GENERAL ELEVATIONS - PLANNING 6.6mx2.6m UNIT |

| Scale (at A3) | Drawn | Date | Checked |
|---|---|---|---|
| 1 : 50 | DSB | 04.12.13 | DB |

Drawing No. TIMP-STD-002 Rev C1

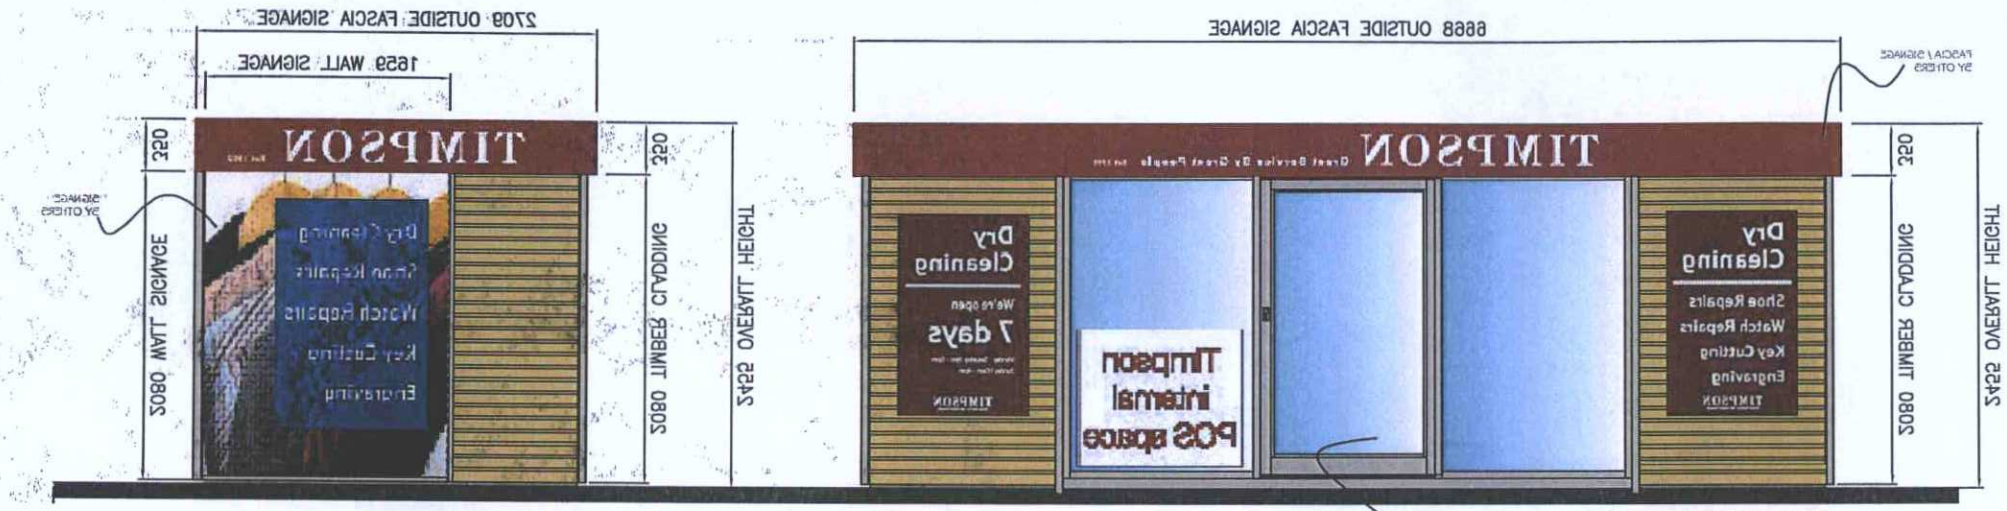


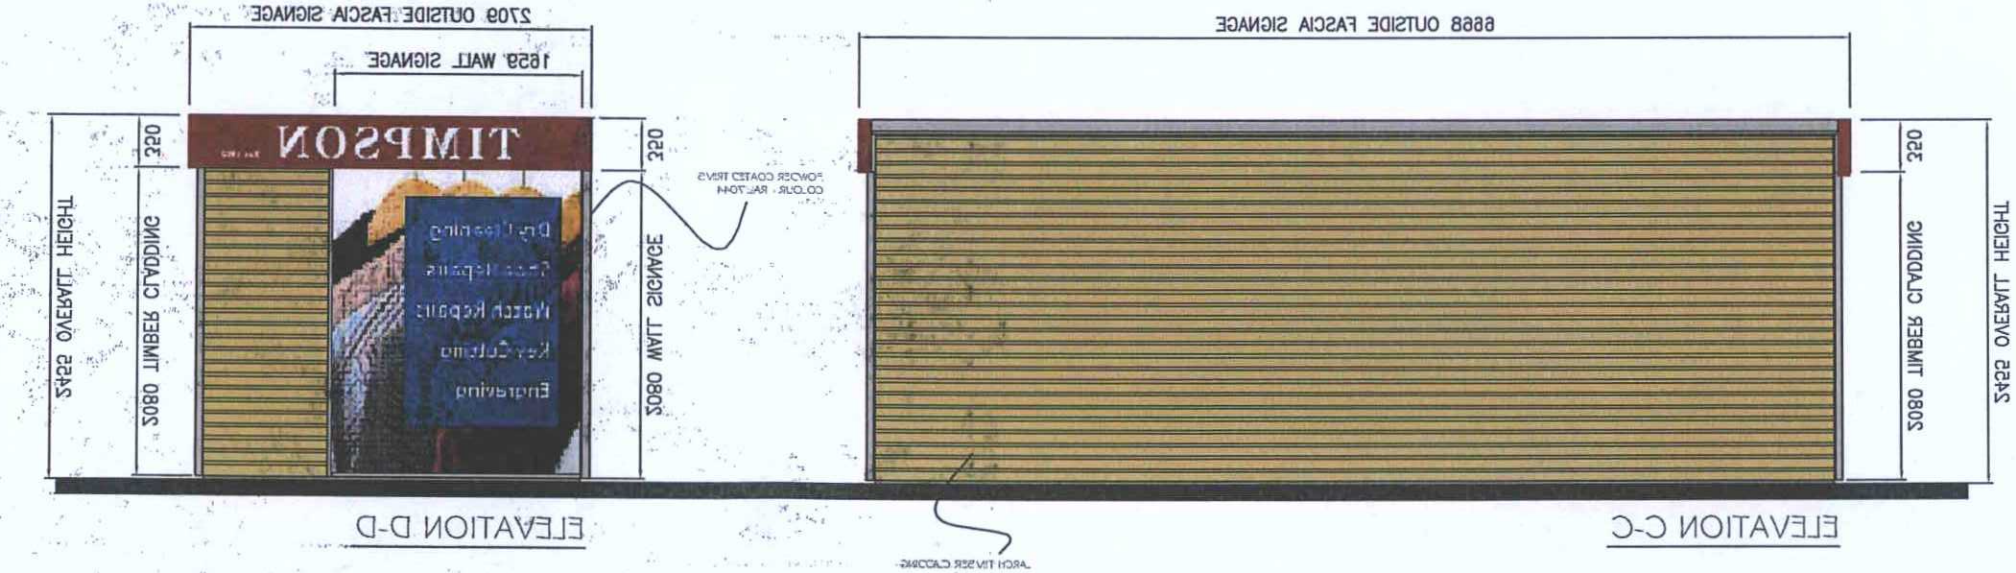


TIMP-STD-002.dwg 10:01:03 Dec 04 2013