




PROPOSED FIRST FLOOR PLAN
SCALE 1:100

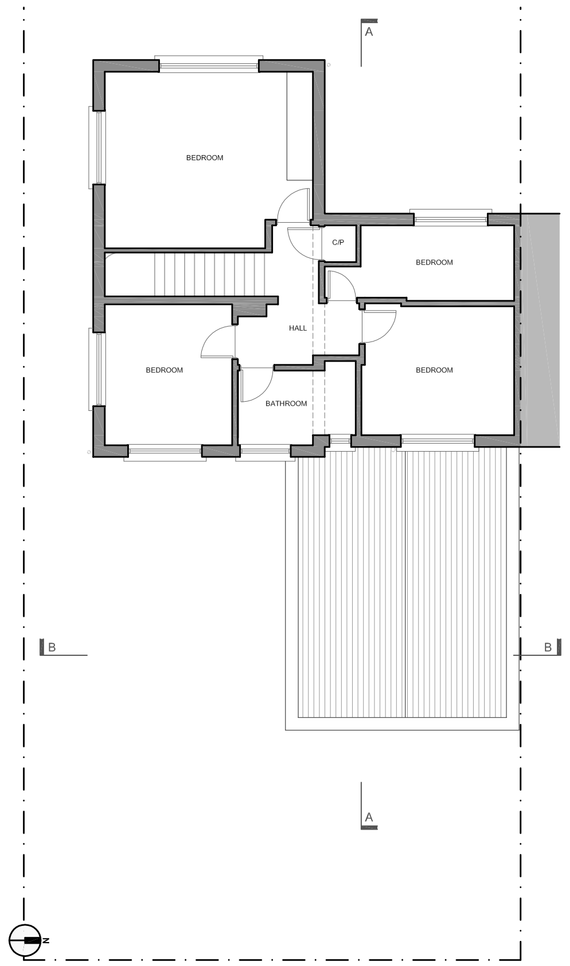


PROPOSED REAR ELEVATION
SCALE 1:100

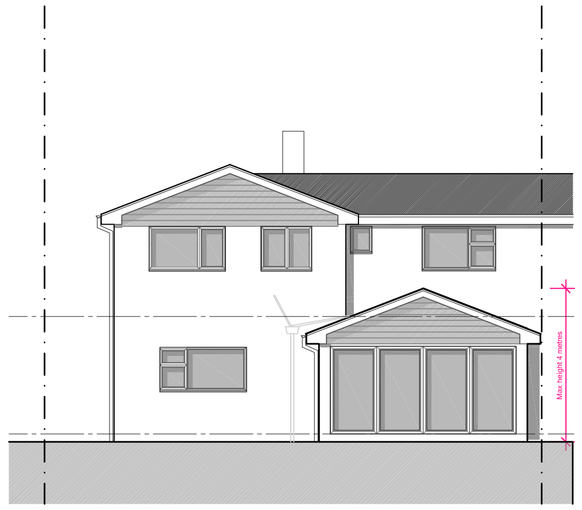


PROPOSED SIDE ELEVATION
SCALE 1:100

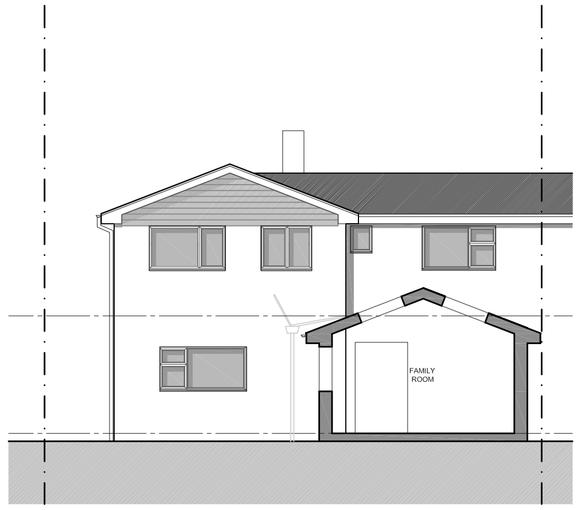

PROPOSED SECTION AA
SCALE 1:100

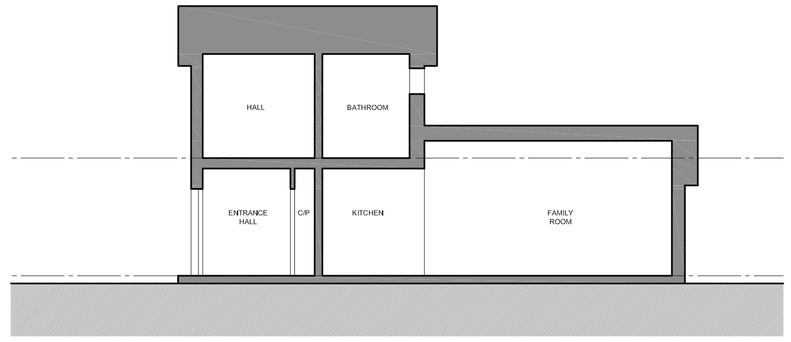

PROPOSED SECTION BB
SCALE 1:100

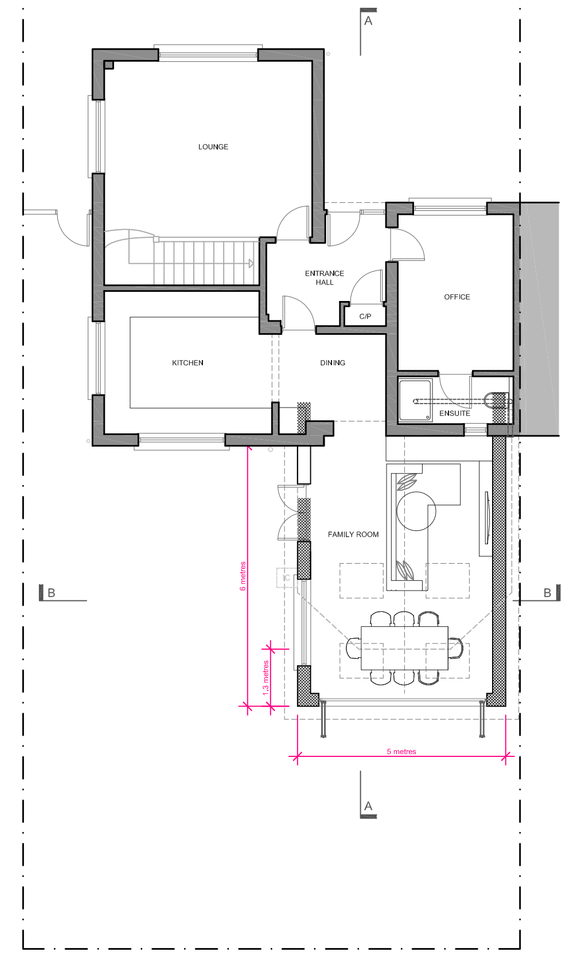


PROPOSED GROUND FLOOR PLAN
SCALE 1:100

1:100 1 2 3 4 5 6 7 8 9 10 m



PROPOSED SITE PLAN
SCALE 1:1250

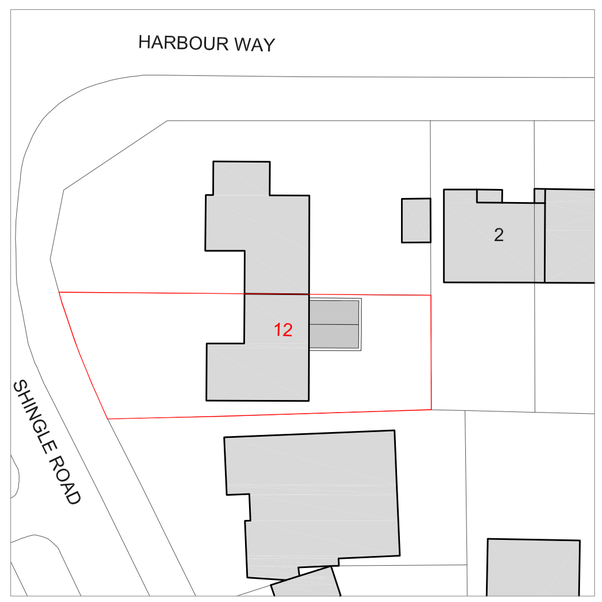

PROPOSED BLOCK PLAN
SCALE 1:500

DESIGNHOUSE

30/01/2017 - REV A - Amends to Site Location Plan
12/03/2017 - REV B - Drawings amended to 6m extension

Status:

PRELIMINARY

Job Title: 12 Shingle Road, Shoreham Beach, BN43 5RH

Client: Mr & Mrs Snell

Drawing Title: Planning Application - Proposed Drawings

Scale:	Drawn By:	Date:
1:100 @ A1	LJG	23.12. 2016

Job Number:	Drawing Number:	Rev:
219	102	B

All dimensions and conditions are to be checked on site prior to preparing drawings or commencing any work. All dimensions are shown in millimeters unless otherwise stated. Any discrepancies to be reported immediately. © This drawing is the property of DESIGN HOUSE and protected by the Copyright Designs and Patents Act 1998. Address:1 Pembroke Crescent BN3 5DH t: 07786 805 702 Email: louise.gauld@googlemail.com