
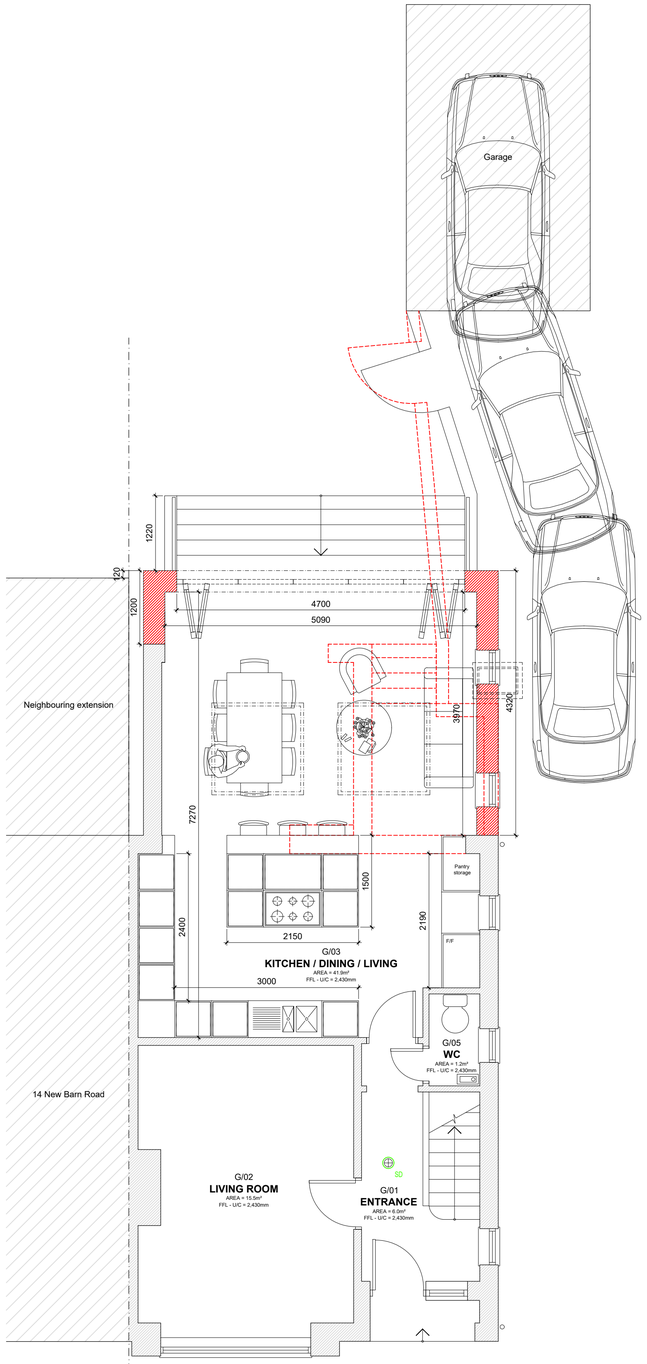


PROPOSED GROUND FLOOR PLAN

Scale 1:50 at A1 — 0mm — 1,000mm — 2,000mm

Existing wall fill

Proposed wall fill

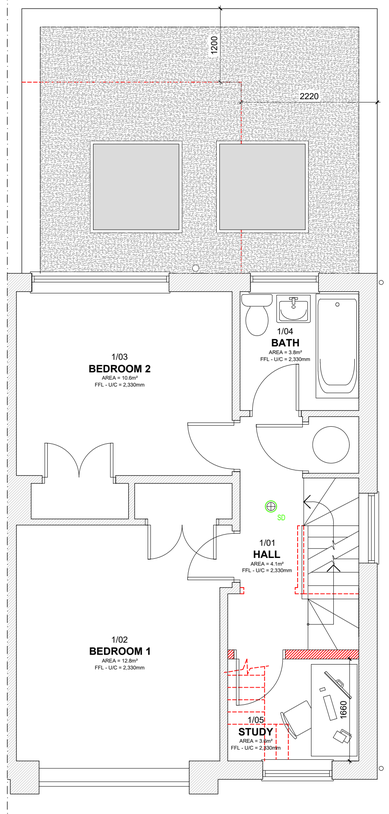


PROPOSED FIRST FLOOR PLAN

Scale 1:50 at A1 — 0mm — 1,000mm — 2,000mm

Existing wall fill

Proposed wall fill

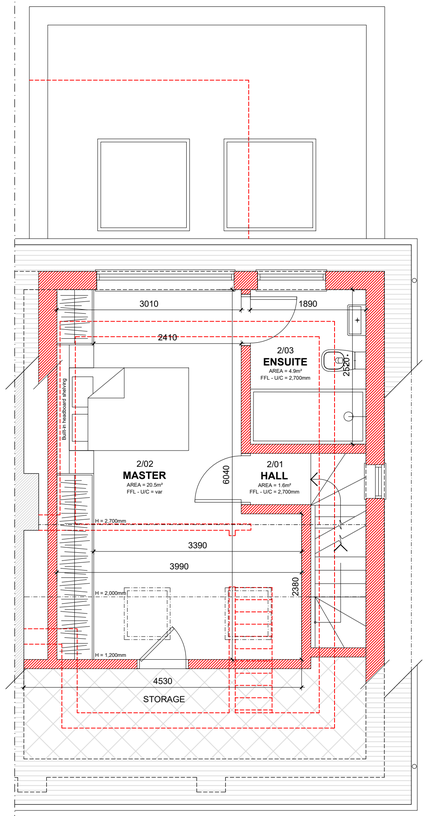

PROPOSED LOFT PLAN

Scale 1:50 at A1 — 0mm — 1,000mm — 2,000mm

Existing wall fill

Proposed wall fill

Rev: Date: Notes: Drawn by:

12 NEW BARN ROAD

SHOREHAM-BY-SEA
WEST SUSSEX
BN43 6HN

059-3-001

PROPOSED PLANS

SCALE: 1:50 @ A1
DRAWN BY: JE
STATUS:
FOR PLANNING

NOTES:
Do not scale from this drawing, use given dimensions. All measurements and site conditions are to be checked prior to the preparation of drawings or commencement of works. This drawing belongs to James Patterson Architects Ltd. and is protected by the Copyright, Designs and Patents Act, 1998.