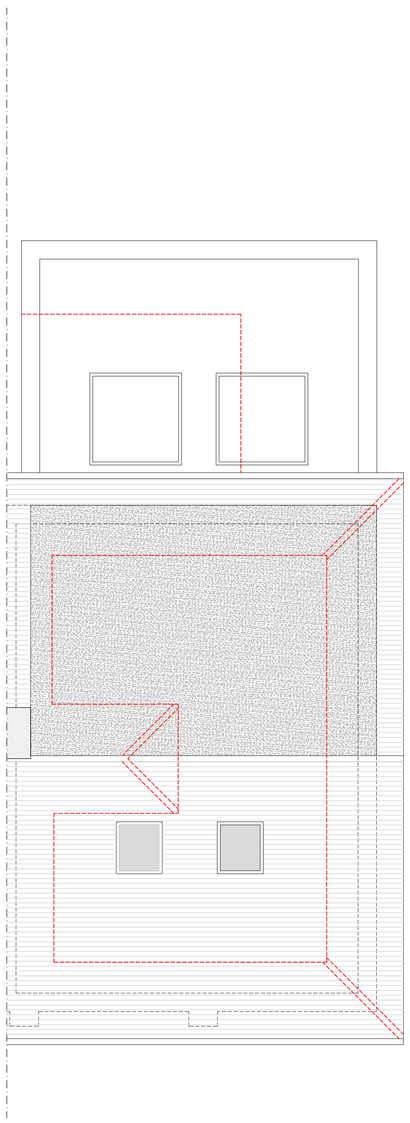



N

PROPOSED ROOF PLAN

Scale 1:50 at A1 — 0mm — 1,000mm — 2,000mm

Existing wall fill

Proposed wall fill

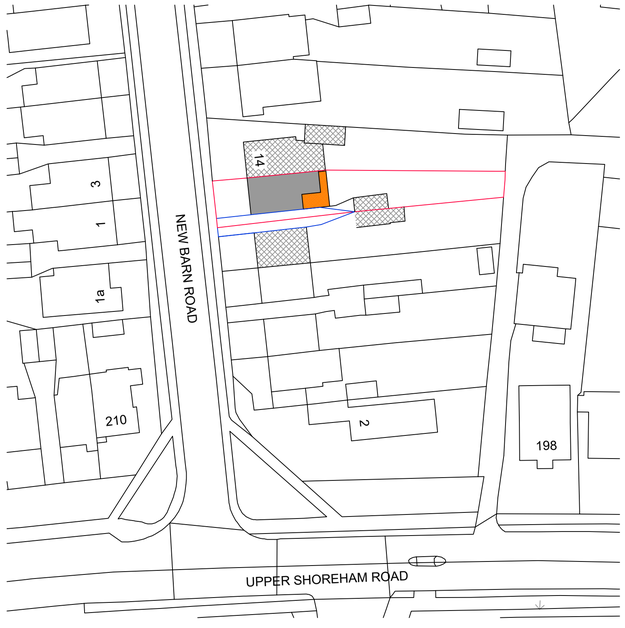

N

PROPOSED BLOCK PLAN

Scale 1:500 at A1 — 0m — 10m — 20m

Ordnance Survey (c) Crown Copyright 2021. All rights reserved. Licence number 0100031673

LOCATION/BLOCK PLAN LEGEND

: SITE BOUNDARY LINE

: SHARED SITE BOUNDARY LINE

: MAIN BUILDING

: EXTENSIONS

: NEIGHBOURING BUILDINGS

N

SITE LOCATION PLAN

Scale 1:1250 at A1 — 0m — 25m — 50m

Ordnance Survey (c) Crown Copyright 2021. All rights reserved. Licence number 0100031673

Rev: Date: Notes: Drawn by:

12 NEW BARN ROAD

SHOREHAM-BY-SEA
WEST SUSSEX
BN43 6HN

059-3-002

PROPOSED ROOF & SITE PLANS

SCALE: VAR @ A1
DRAWN BY: JE
STATUS:
FOR PLANNING

NOTES:
Do not scale from this drawing, use given dimensions. All measurements and site conditions are to be checked prior to the preparation of drawings or commencement of works. This drawing belongs to James Patterson Architects Ltd. and is protected by the Copyright, Designs and Patents Act, 1998.