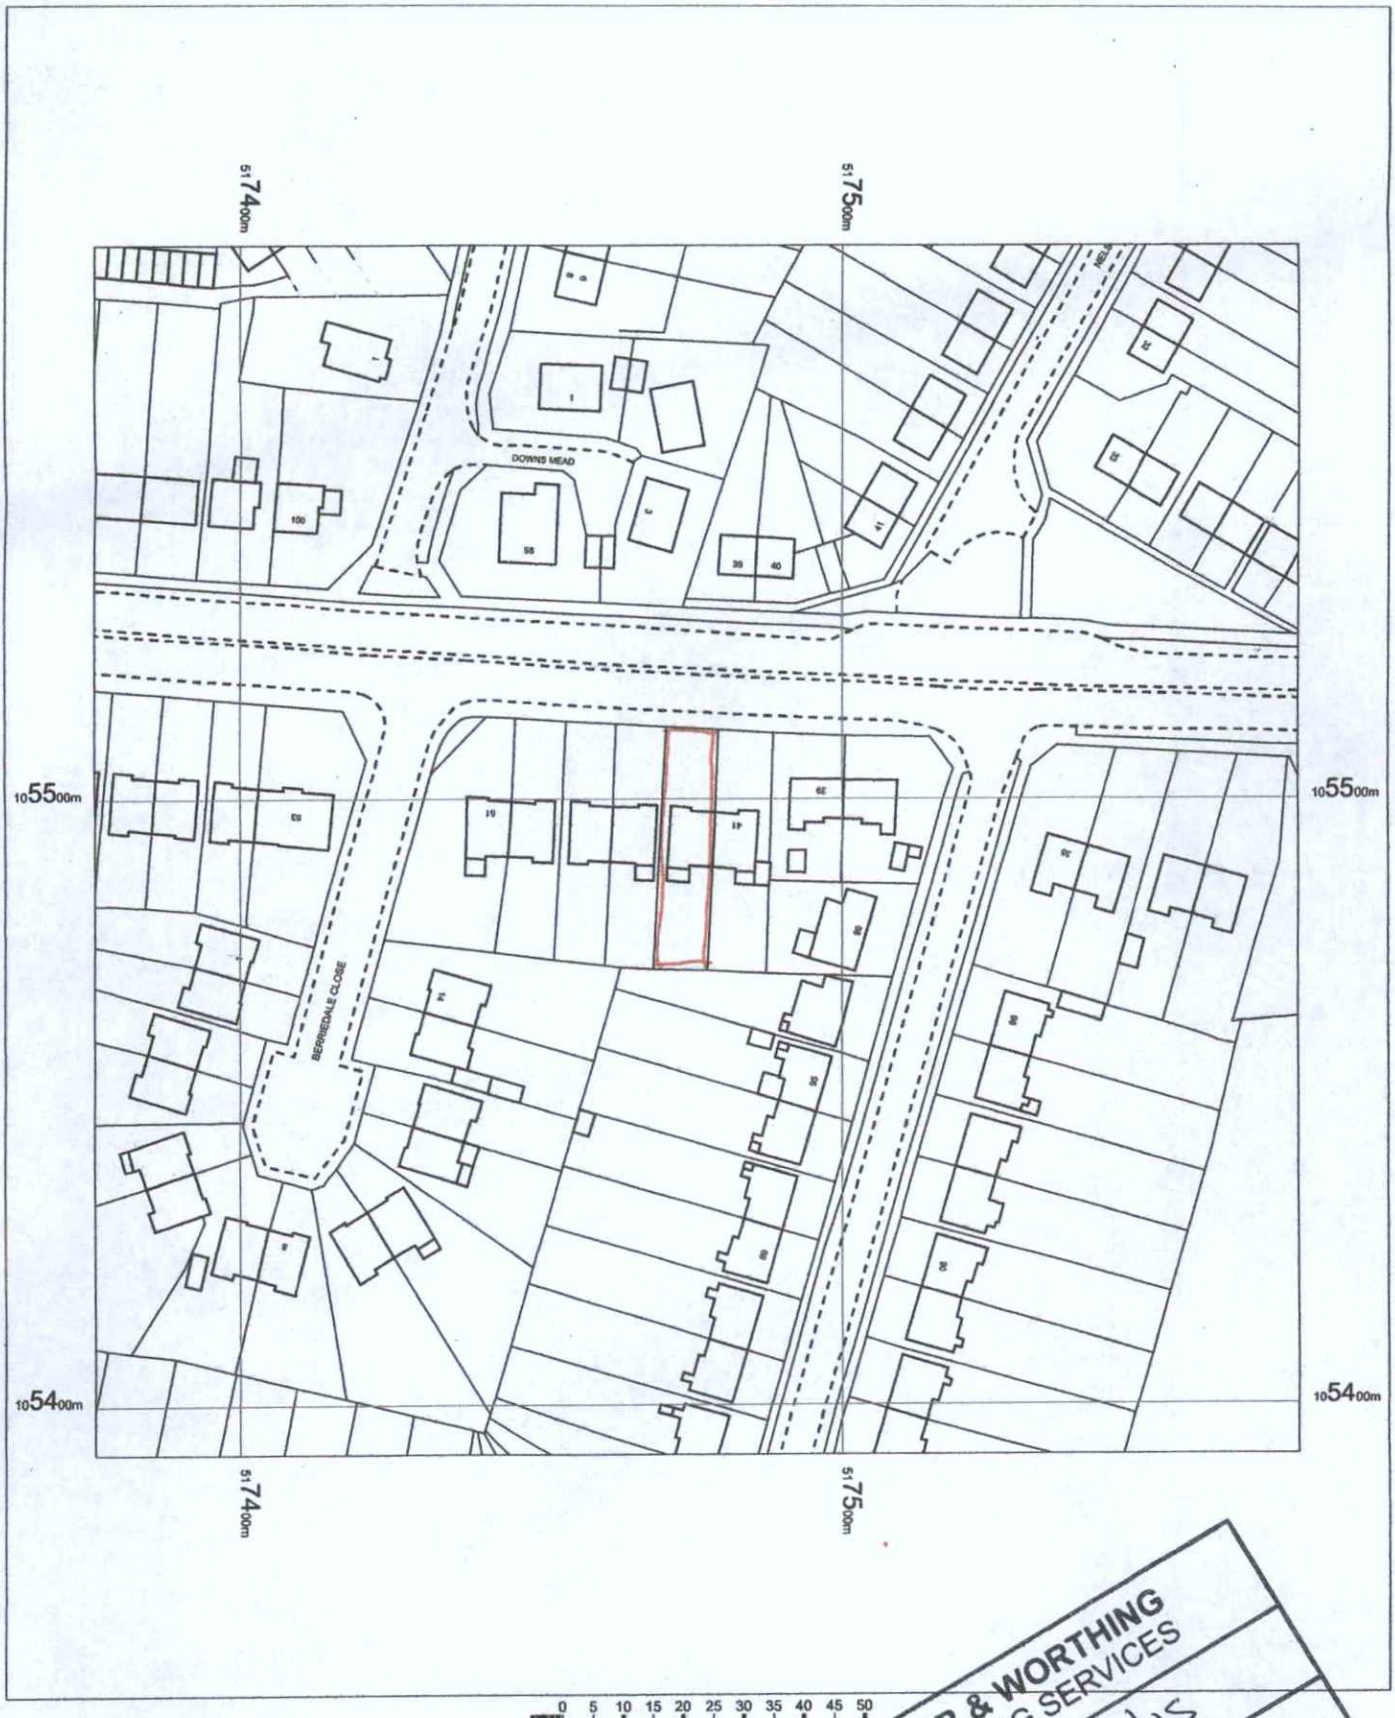

ADUR & WORTHING
PLANNING SERVICES

PLAN AWD/0131/15

DATE VALID - 9 APR 2015

43 Upper Brighton Road,
Lancing,
BN15 0JQ

OS MasterMap 1250/2500/10000 scale
26 January 2015, ID: BW1-00395235
www.blackwellmapping.co.uk

1:1250 scale print at A4, Centre: 517476 E, 105492 N

©Crown Copyright Ordnance Survey. Licence no. 100041040

Mapping sourced from Ordnance Survey

BLACKWELL'S
www.blackwellmapping.co.uk
TEL: 01865 333 677
maps.oxford@blackwell.co.uk