ADUR & WORTHING
PLANNING SERVICES
PLAN AWDM/0482/15
DATE VALID - 2 APR 2015

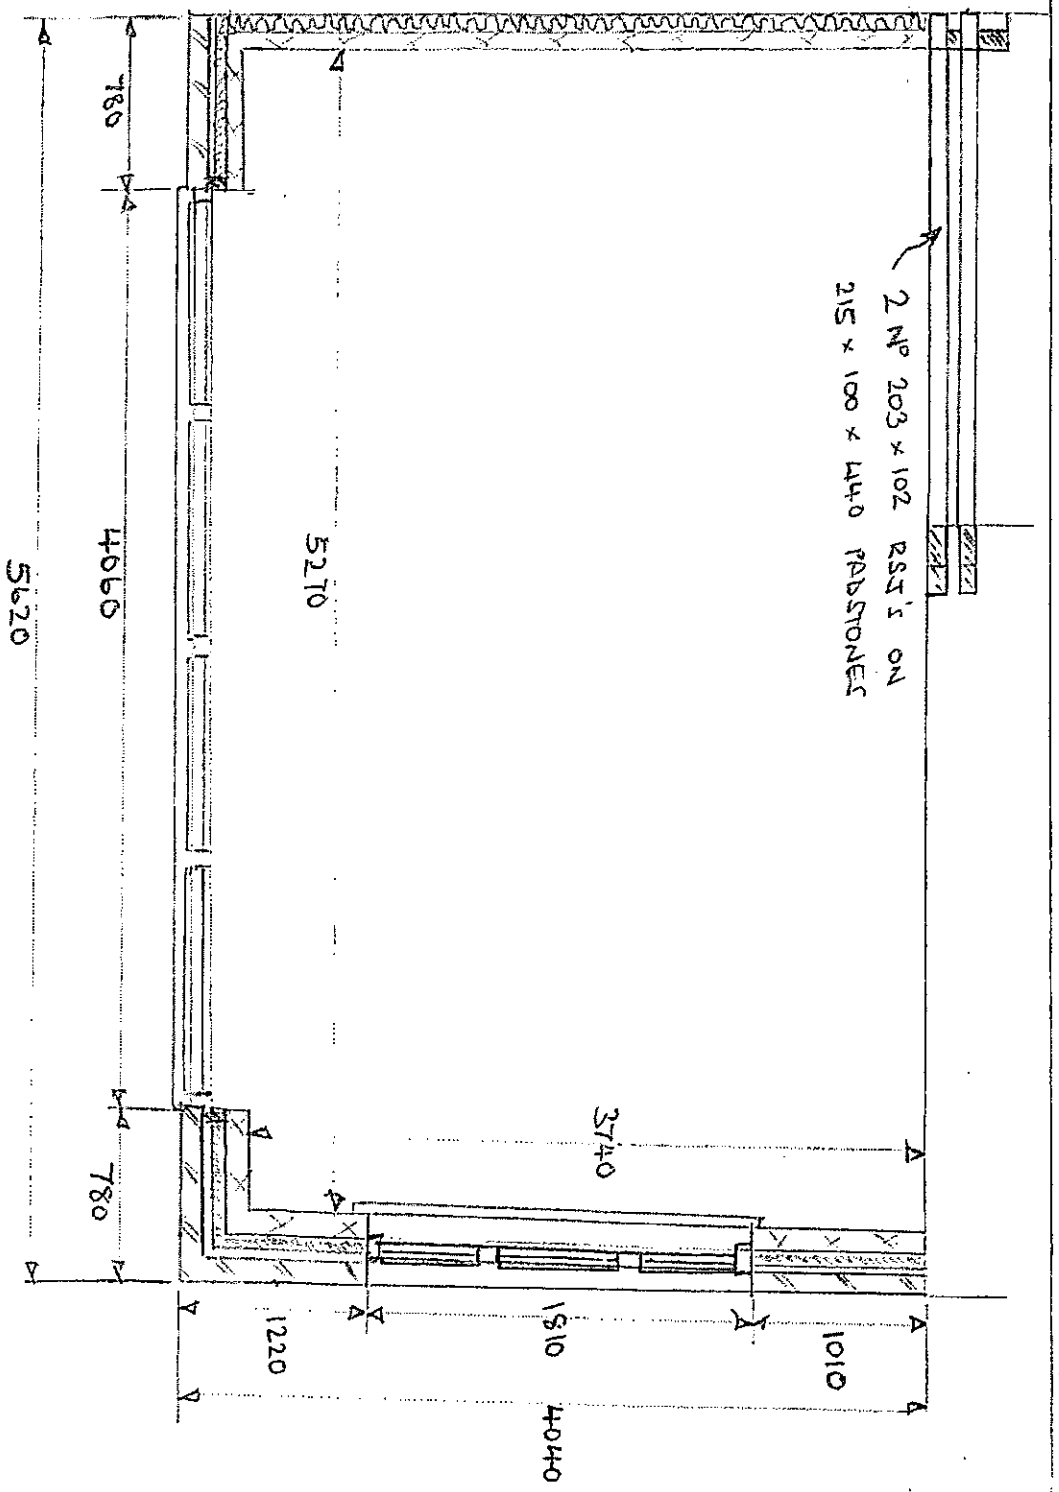

PROPOSED REAR EXTENSION
TO 11 DOWNLAND CLOSE
SOUTHWICK.

PROPOSED REAR ELEVATION.

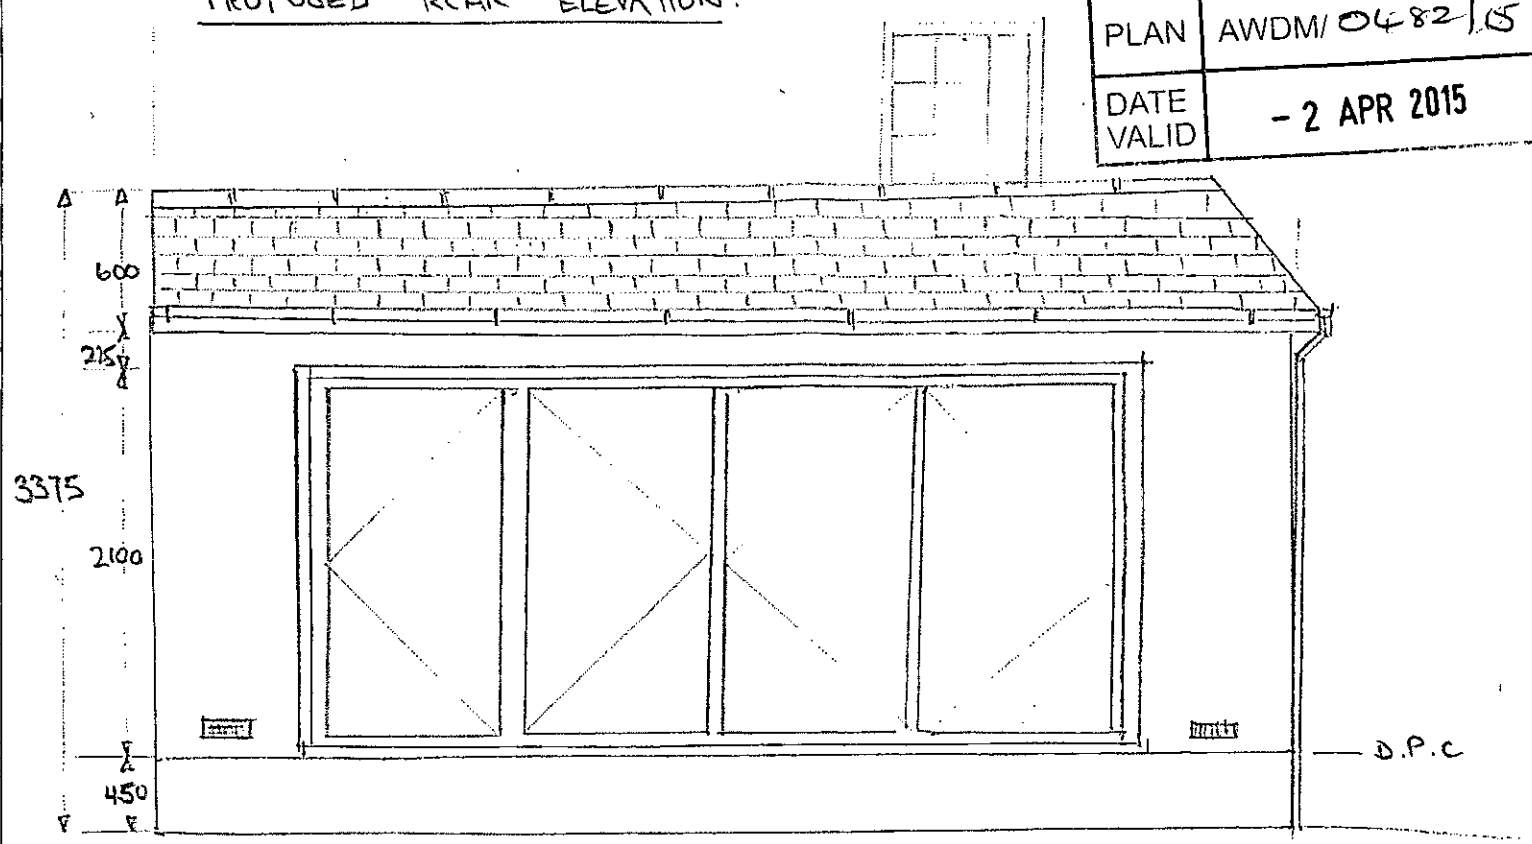

PROPOSED
SOUTH-EAST
ELEVATION.

