
0 1 2 3 4 5 6 7 8 9 10


scale in metres 1:50

| amendments | | | | |
|---|---|---|---|---|
| rev. | date | comment | auth. | chkd. |
| A | 03.05.24 | Window and door positions updated. | E.S | G.I |
| B | 10.05.24 | Minor amendment to roof. | E.S | G.I |
| C | 30.05.24 | Minor amendment as clients comments. | E.S | G.I |

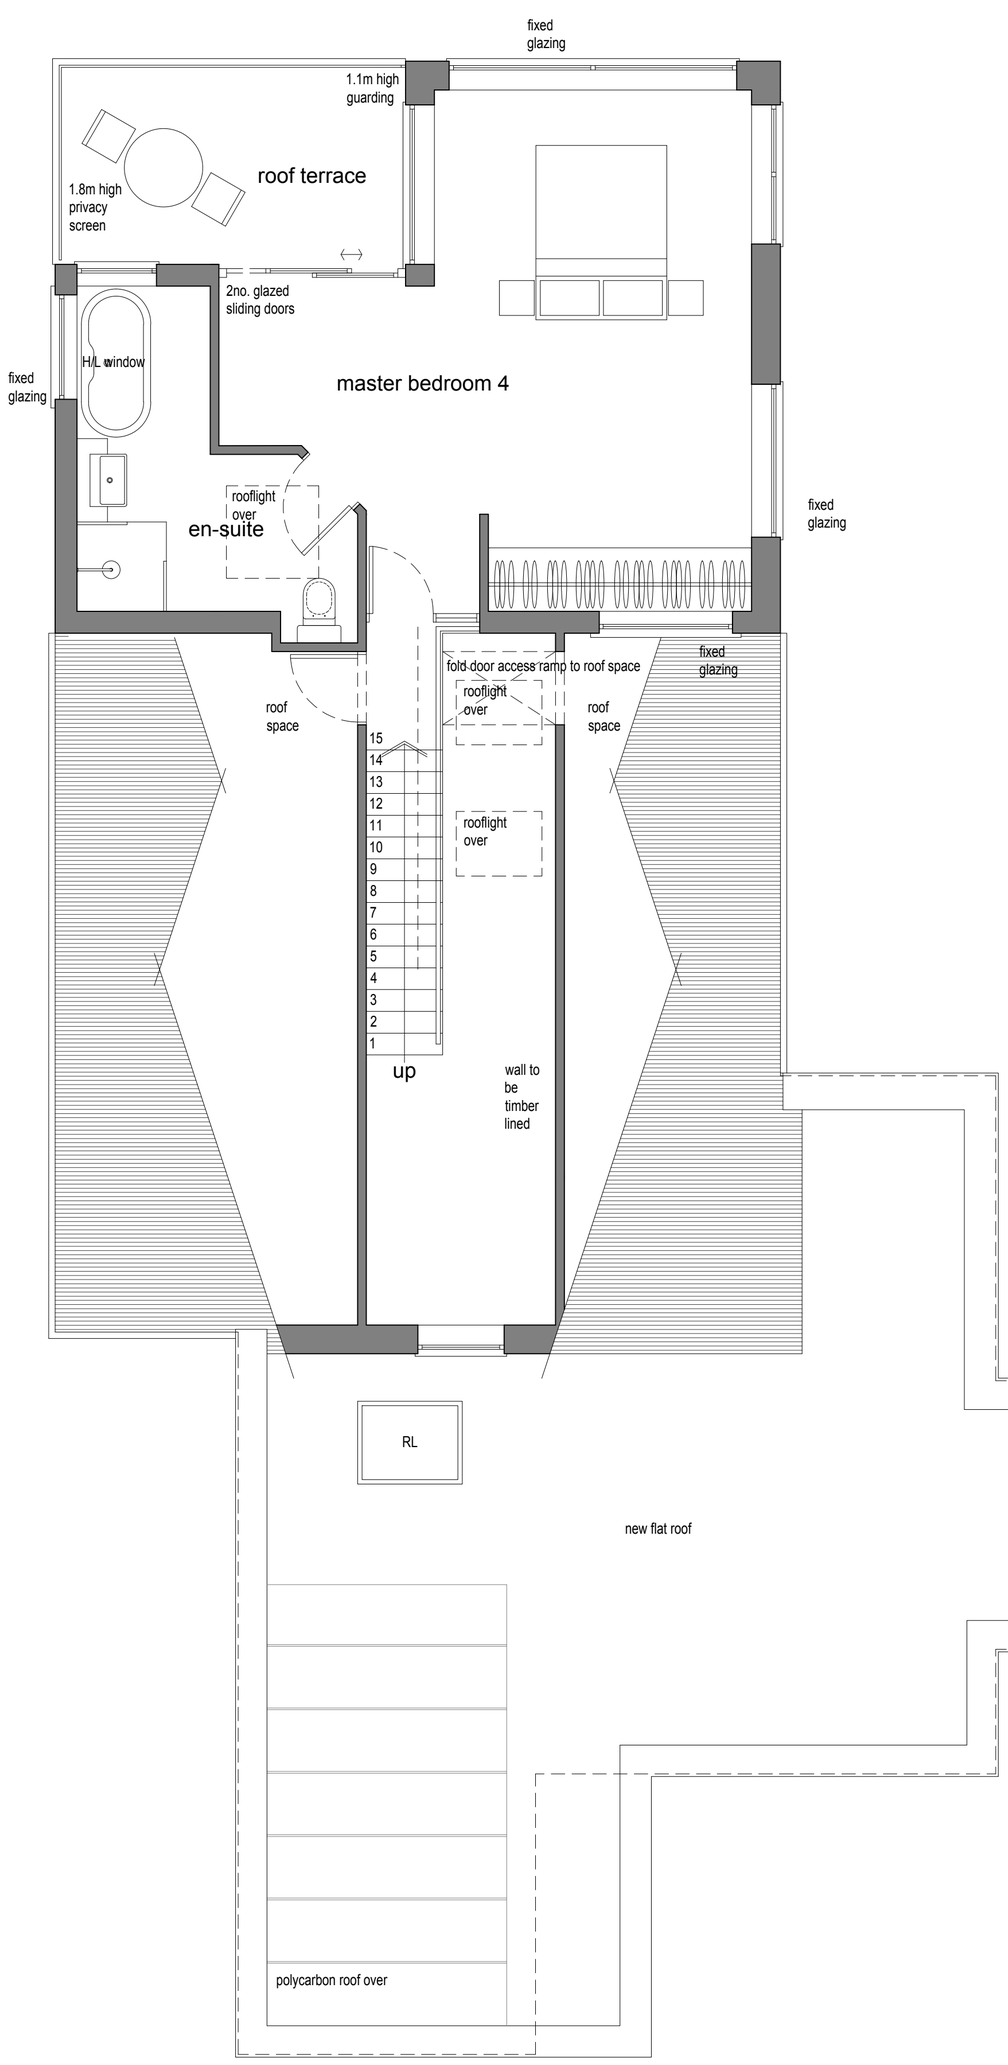


Proposed First Floor Plan 1:50

n

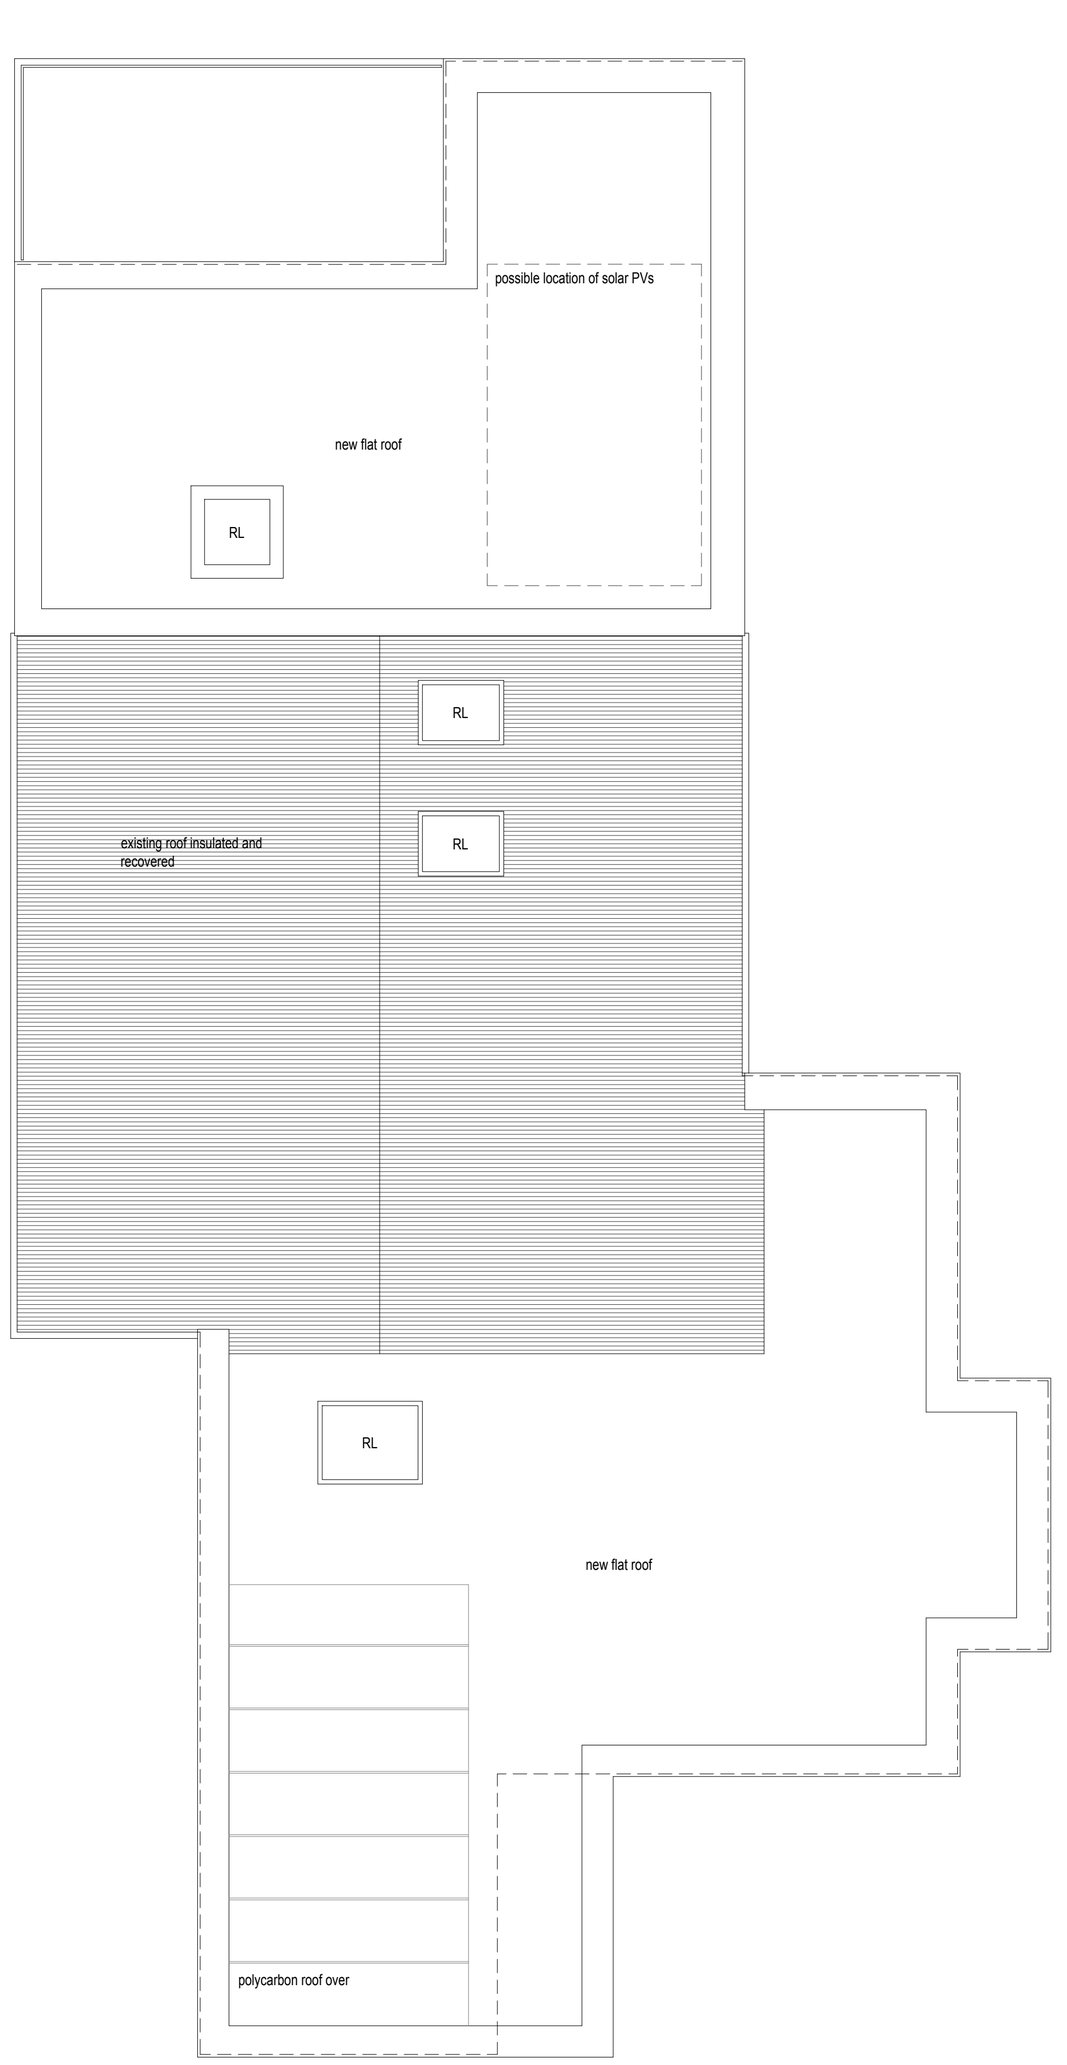


Proposed Roof Plan 1:50

n

| client | | drawing number | revision |
|---|---|---|---|
| Paul Graville & Louise Hayman | | 0686.PL.002 | C |
| project | | drawing title | |
| 51 Riverside Road<br>Shoreham-by-Sea<br>BN43 5RB | | Proposed First Floor & Roof Plan<br><br>PLANNING | |
| drawn by | checked by | riba work stage | date | scale/original sheet size |
| E.I | G.I | 3 | May '24 | 1:50 @ A1 |

www.abir.co.uk studio@abirarchitects.co.uk
Unit 1, Beta House, St John's Road, Hove, BN3 2FX, United Kingdom
Hove +44 (0)1273 724 384
Company No 06877117 VAT No 971 4147 17

© ABIR Architects Ltd. Check all dimensions on site before work is undertaken. All goods, materials and workmanship to conform with current building regulations, BSS and COP's.

ABIR architects

RIBA Chartered Practice