

0 2.5 5 7.5 10

scale in metres 1:100


amendments				
rev.	date	comment	auth.	chkd.
A	06.07.23	Minor amendments following clients comments.	E.I	G.I
B	03.05.24	Window and door positions updated and exterior materials changed.	E.S	G.I
C	28.05.24	Minor amendment to side door.	E.S	G.I

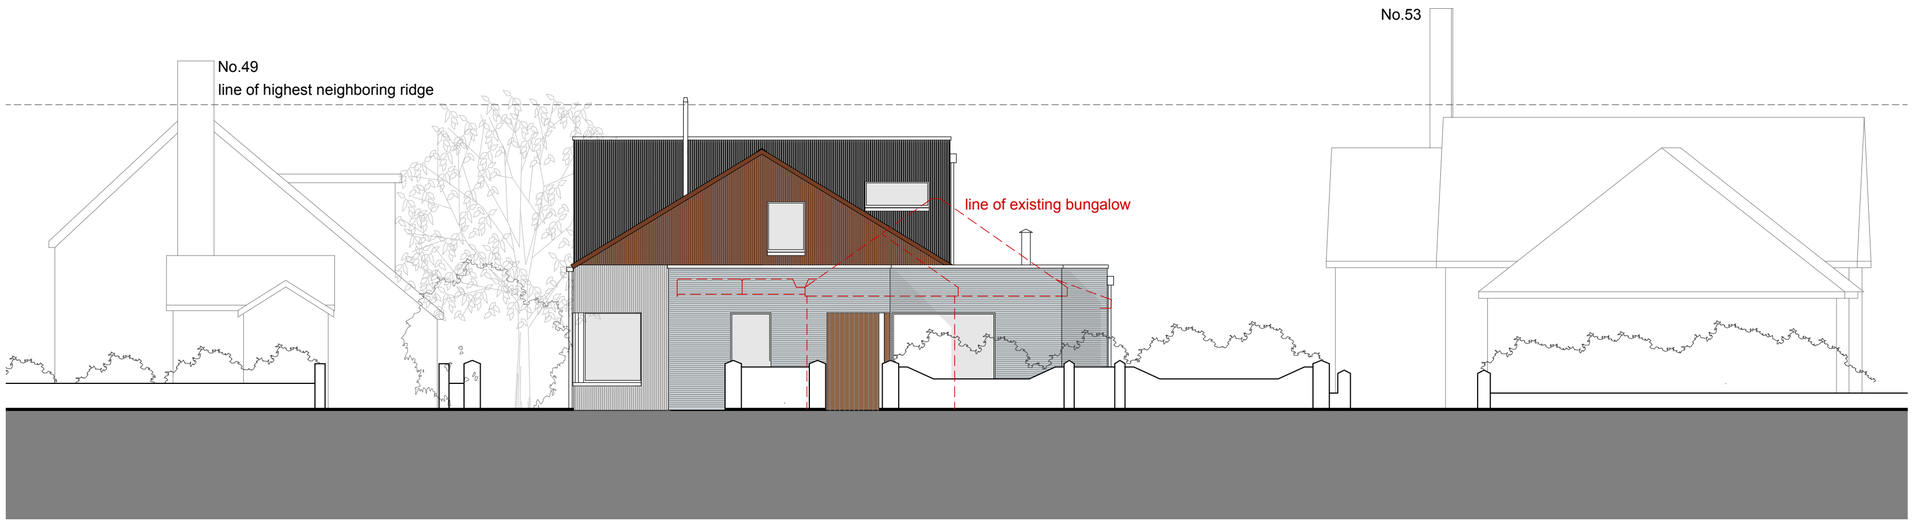


Contextual Street Elevation 1:100

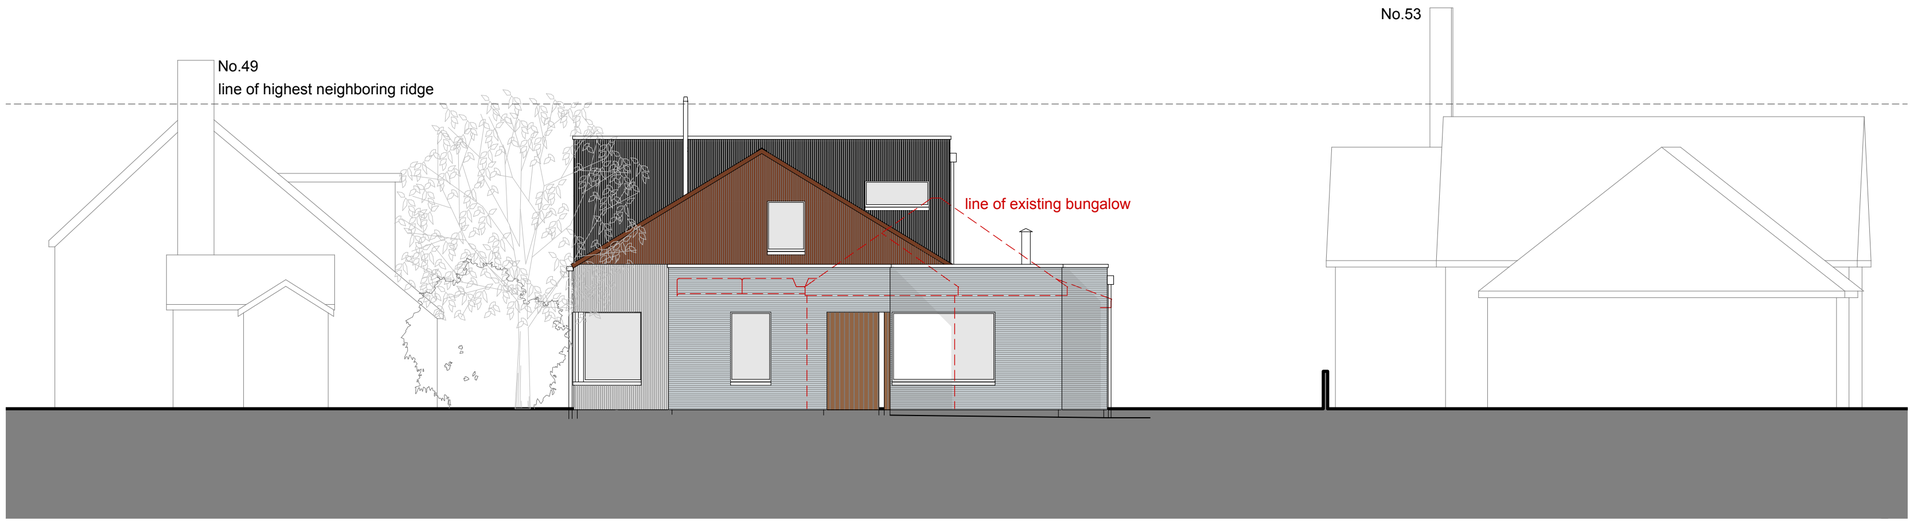


South (Front) Elevation 1:100

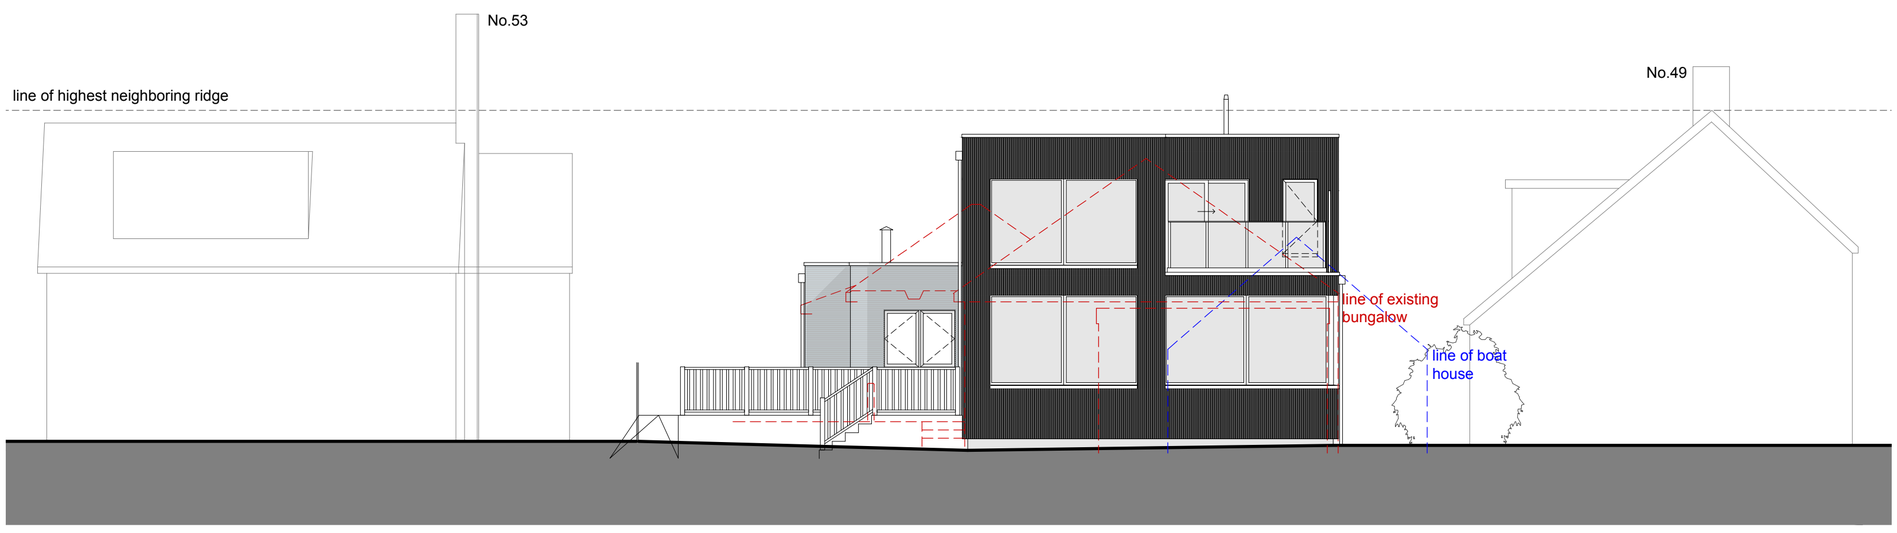

North (Rear) Elevation 1:100

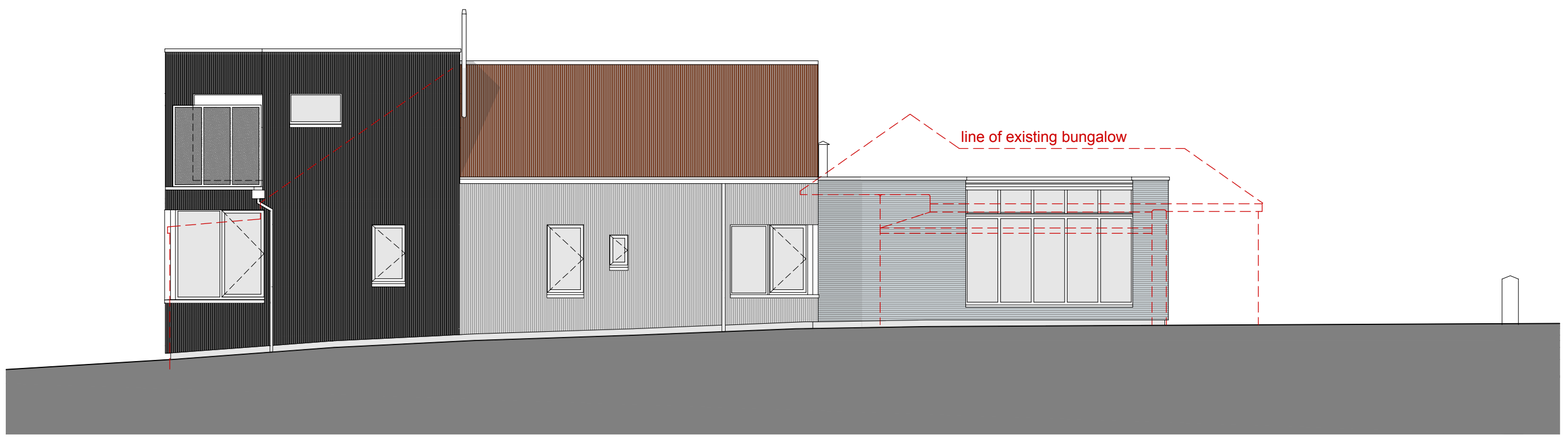

West (Side) Elevation 1:100

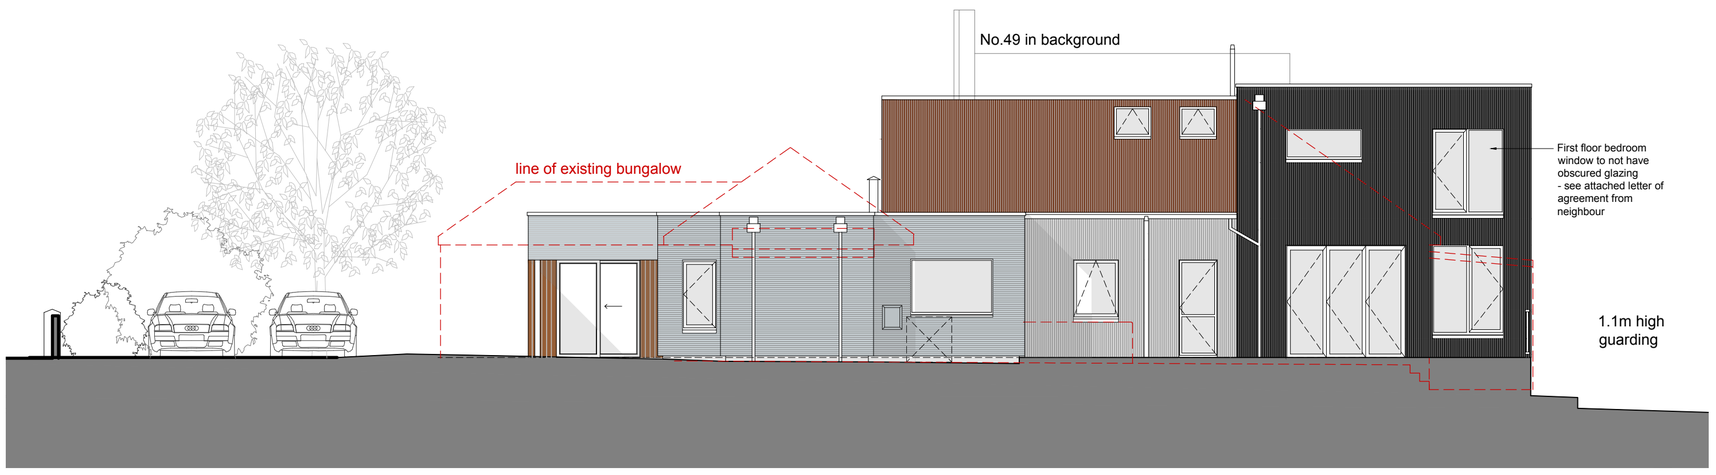

East (Side) Elevation 1:100

Line of existing house

MATERIAL KEY

Cladco 13/3 Corrugated 0.7 Thick PVC Plastisol Coated Roof Sheet in Anthracite, with colour matched flashings, fixings etc.

NorDan window colour to be Anthracite Grey Ral 7016 - colour to be agreed with client prior to ordering.

Cladco 13/3 Corrugated 0.7 Thick PVC Plastisol Coated Roof Sheet in Chestnut, with colour matched flashings, fixings etc.

NorDan window colour to be Nut Brown Ral 8011 - colour to be agreed with client prior to ordering.

Cladco 113/3 0.7 Thick Galvanised Corrugated Roofing Sheets, with colour matched flashings, fixings etc.

NorDan window colour to be Window Grey Ral 7040 - colour to be agreed with client prior to ordering.

Cladco 13/3 Corrugated 0.7 Thick PVC Plastisol Coated Roof Sheet in Goosewing Grey, with colour matched flashings, fixings etc.

NorDan window colour to be Window Grey Ral 7040 - colour to be agreed with client prior to ordering.

Contractor to provide colour samples of each material and window colour to agree colour matching with client prior to ordering. Cladding to have colour matched flashings and fixings etc

All neighboring context drawn from visual survey only.

client	drawing number	revision
Paul Graville & Louise Hayman	0686.PL.003	C
project	**drawing title**	
51 Riverside Road Shoreham-by-Sea BN43 5RB	Proposed Elevations PLANNING	

drawn by	checked by	riba work stage	date	scale/original sheet size
EI,MB,ES	GI	3	May '24	1:100 @ A1

www.abir.co.uk studio@abirarchitects.co.uk
Unit 1, Beta House, St John's Road, Hove, BN3 2FX, United Kingdom
Hove +44 (0)1273 724 384
Company No 06877117 VAT No 971 4147 17

© ABIR Architects Ltd. Check all dimensions on site before work is undertaken. All goods, materials and workmanship to conform with current building regulations, BSS and COP's.

ABIR architects

RIBA Chartered Practice