



FRONT ELEVATION.

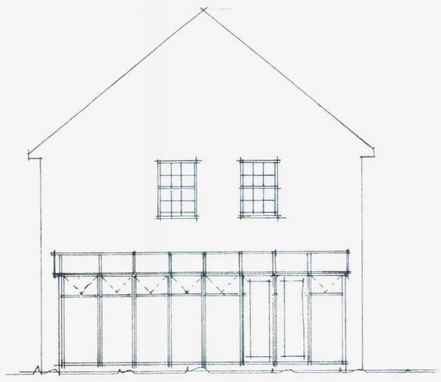


SIDE ELEVATION:

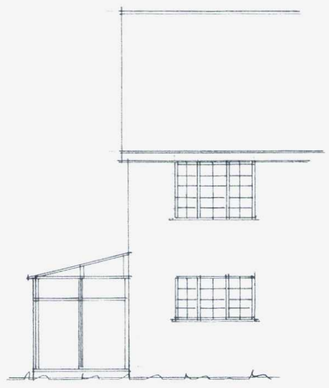

REAR ELEVATION:



SIDE ELEVATION — EXISTING.

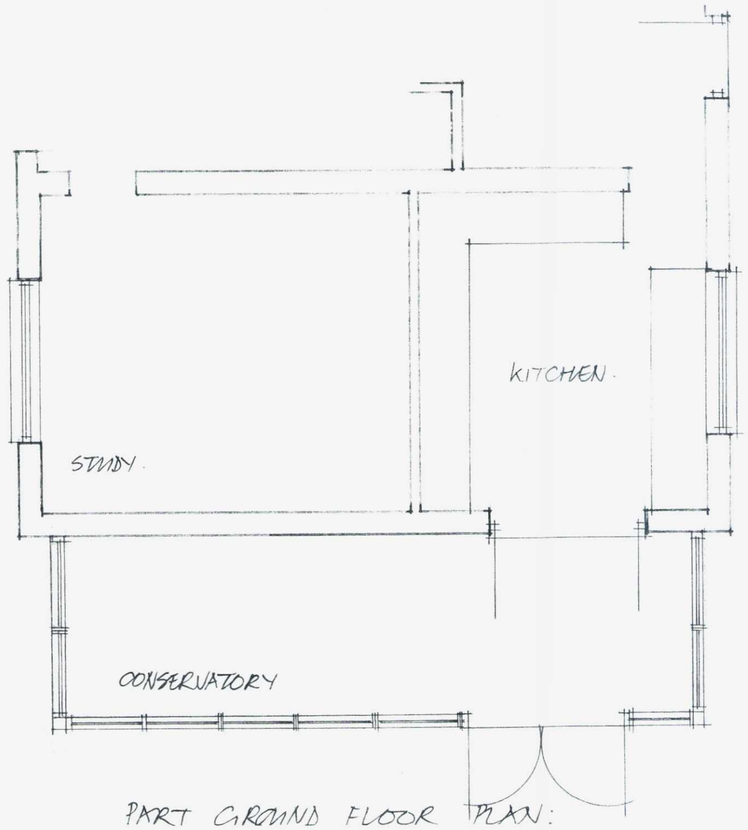

PART GROUND FLOOR PLAN:



1:1250



THE AVENUE. 1:250

Notes:

All Dimensions must be checked on site and not scaled from this drawing

Contractor and client are reminded of their obligation under the Party Wall Act. If in doubt ask.
Contractor is to confirm all below ground drain run direction and invert levels.

	Date	Revisions
A	JAN-14	FENCE ENT. REMOVED.

T copyright

TIM CORDING
Architectural and Planning Services
"Kingshead", 140 High Street, Steyning, West Sussex BN44 3LH
Tel/Fax: 01903 814836

Client
MR. MORGAN.

Job Title
CONSERVATORY AT SIDE

Drawing Title
69 THE AVENUE
SHOREHAM.
W- SUSSEX

Scale 1:50 & 1:100

Date OCT. 2013 | Drawn by

Drg No. | Rev

Paper Size A2