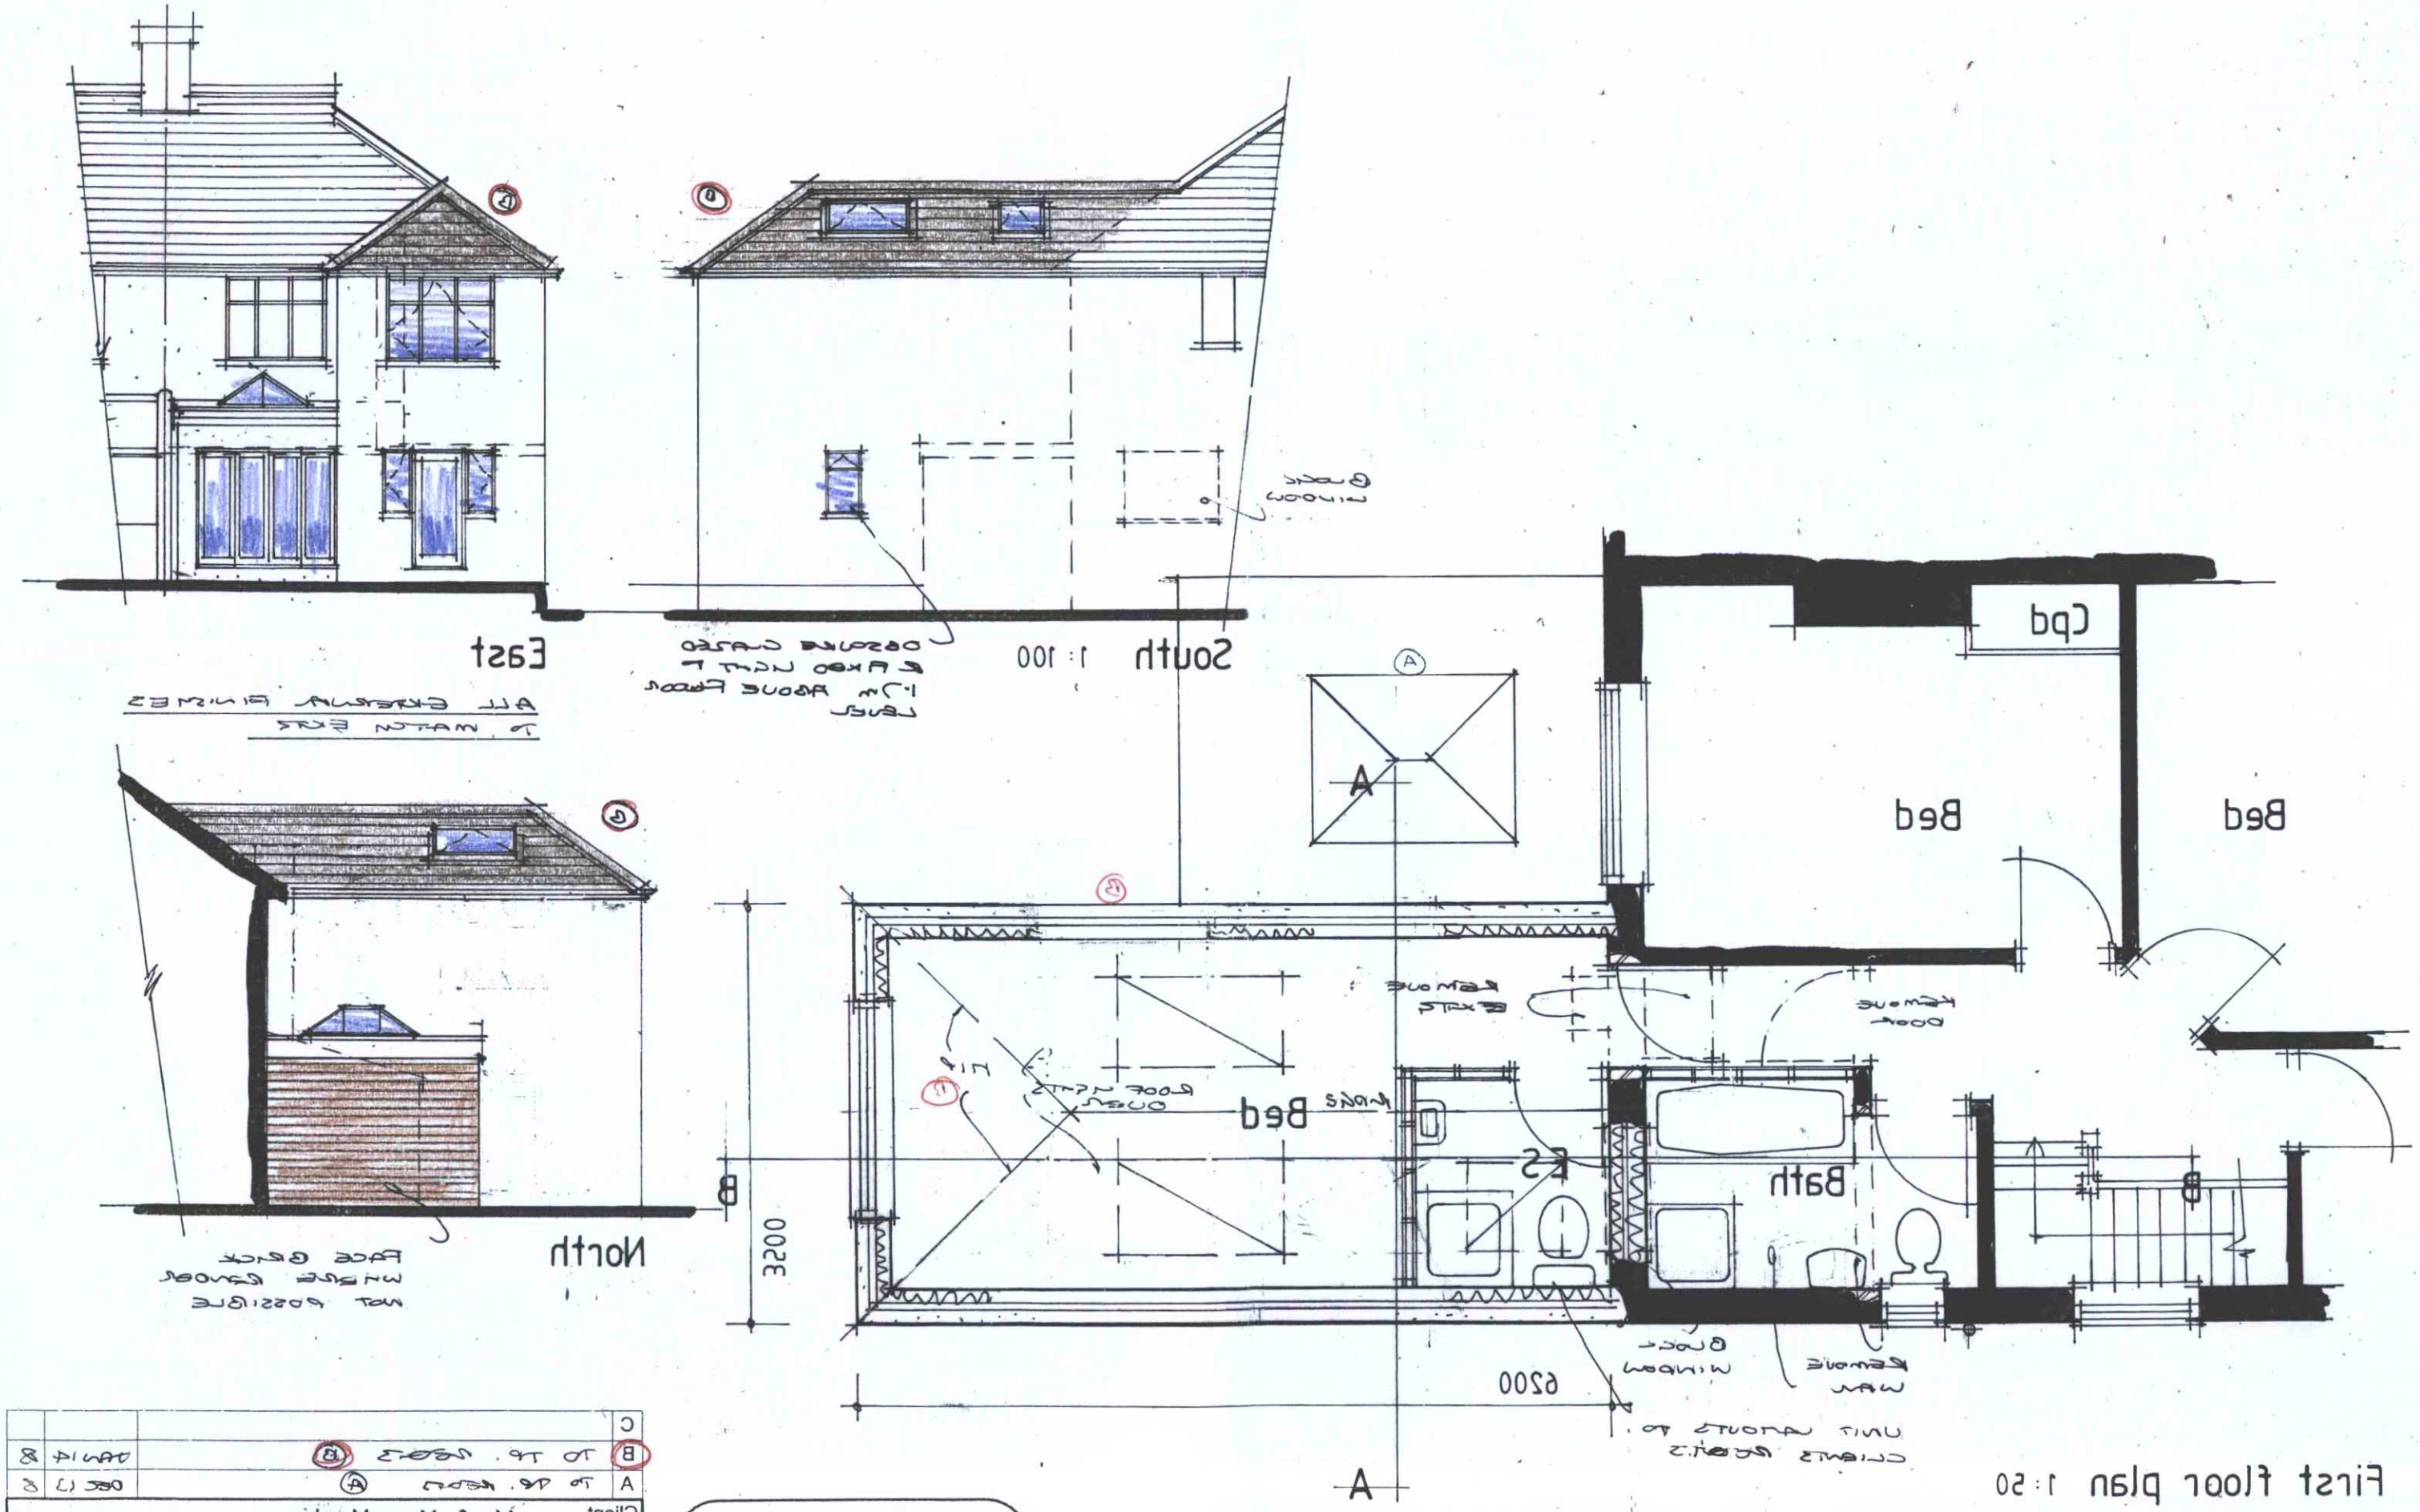

C			
B	To Tp. Rests (B)		Jan 14
A	To Tp. Rests (A)		Dec 13
Client	Mr & Mrs Martin		
Address	34 Parkside : Shoreham		
Drawing	First floor / Elevations		No. 6513 : 2 (B)
Scale	1:50 / 1:100	Drawn	Date Nov '13

AJ SALTER & SON
Architectural Technicians
and Surveyors
50 WINDSOR ROAD, WORTHING,
WEST SUSSEX, BN11 2LY
Tel/Fax: (01903 209496)
E-mail: ajsalterandson@hotmail.com