
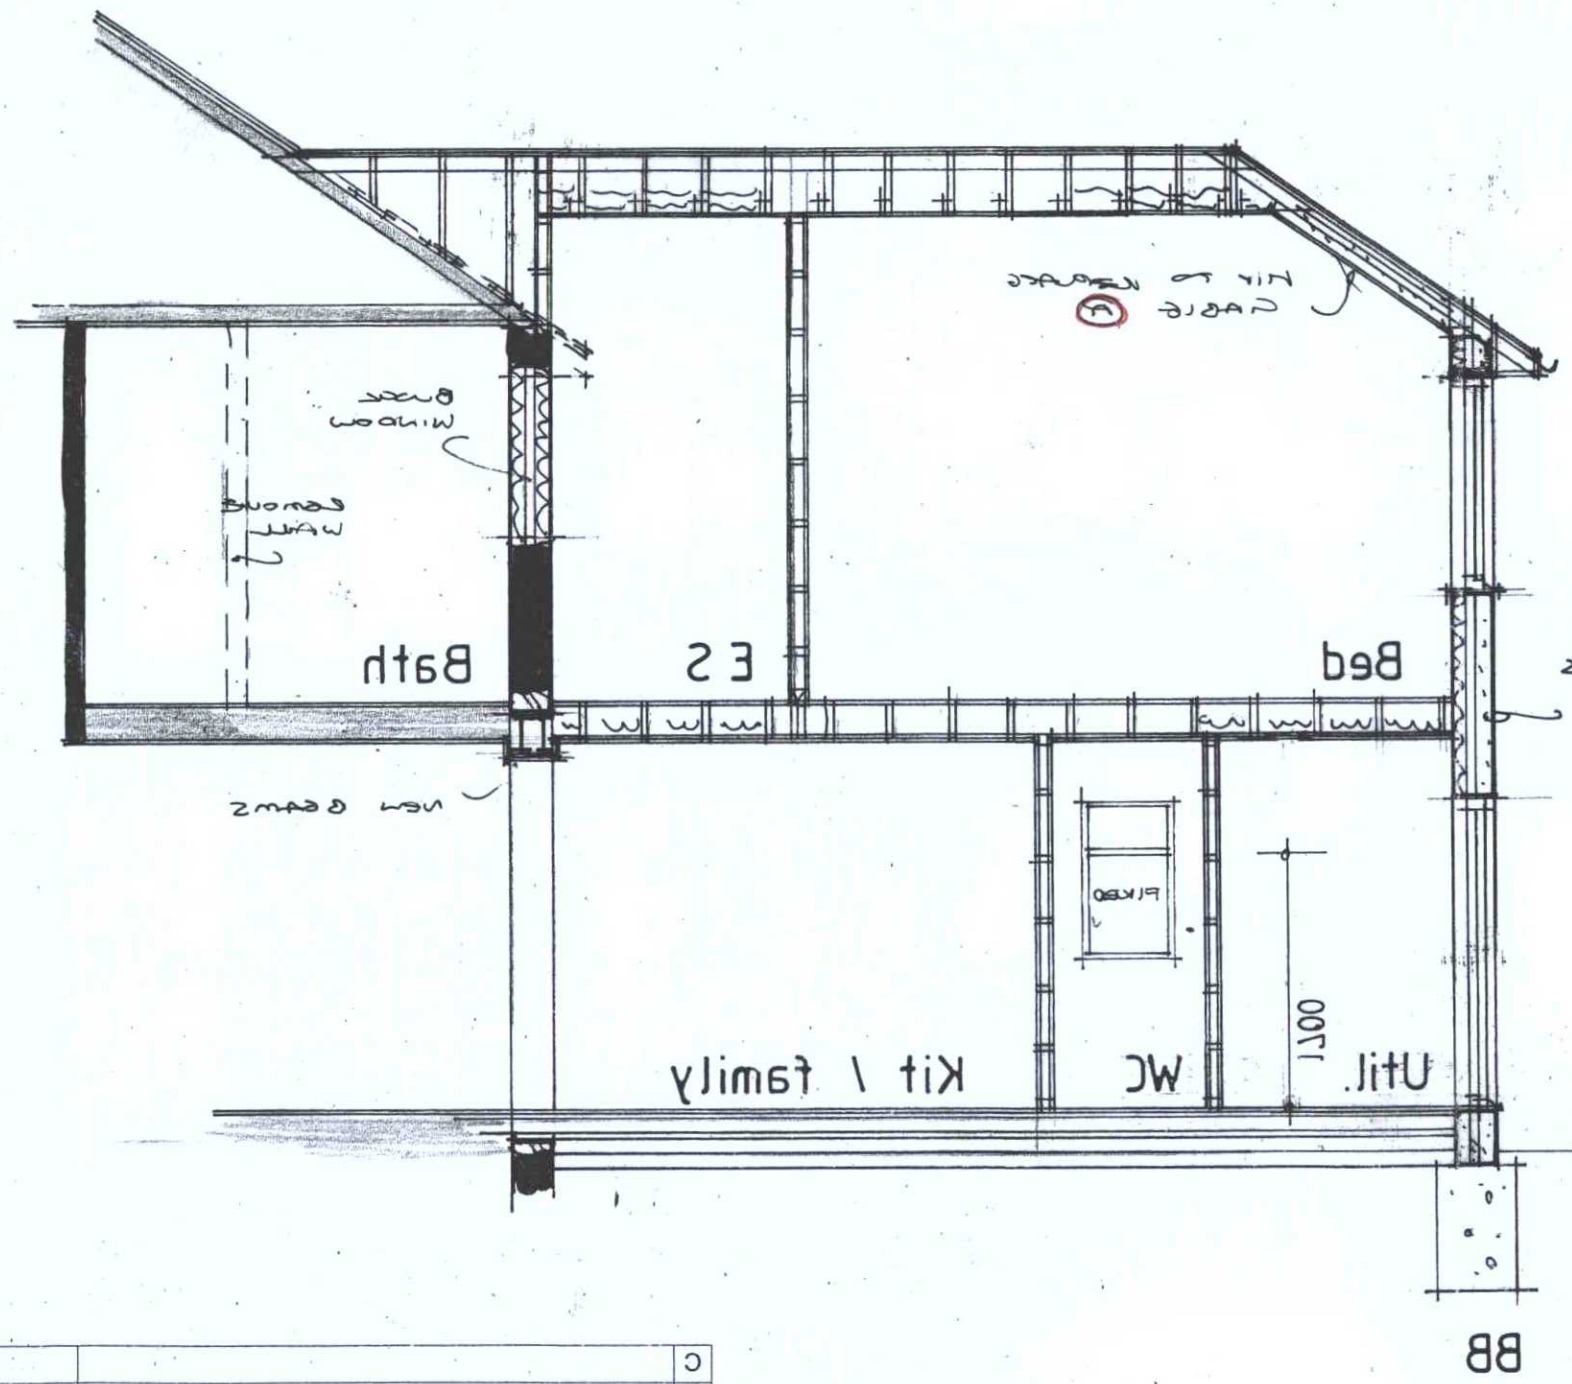


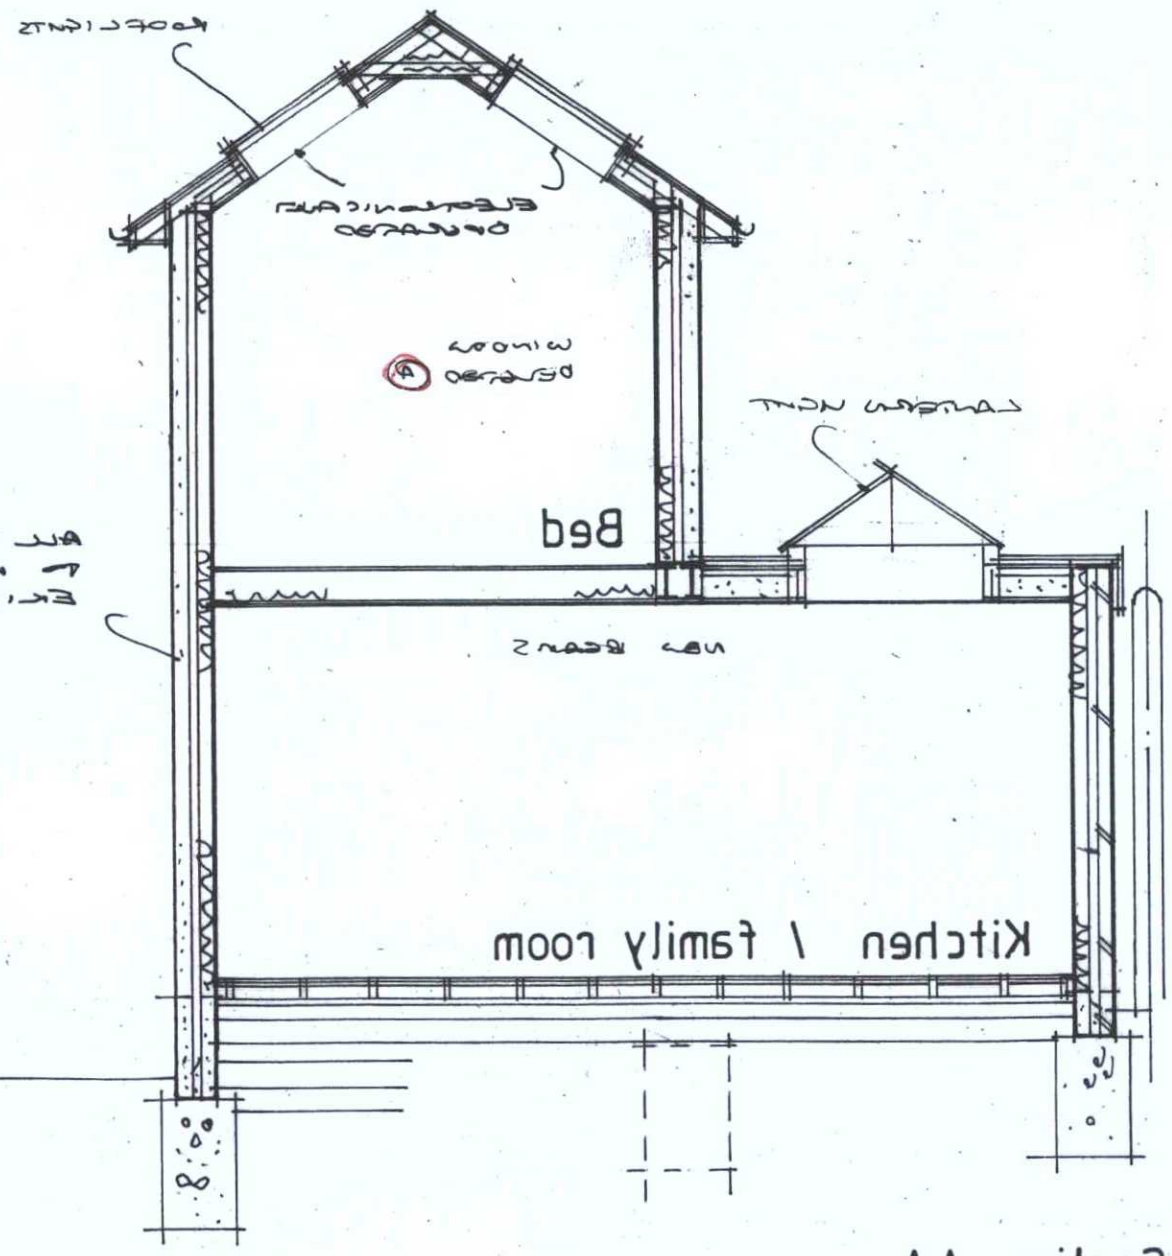

Section AA

Client	Mr & Mrs Martin
Address	34 Parkside : Shoreham
Drawing	Sections
Scale	1:50
Drawn	
Date	Nov '13
No.	6513:3A

AJ SALTER & SON
Architectural Technicians
and Surveyors
50 WINDSOR ROAD, WORTHING,
WEST SUSSEX, BN11 2LY
Tel/Fax: (01903 209496)
E-mail: ajsalterandson@hotmail.com