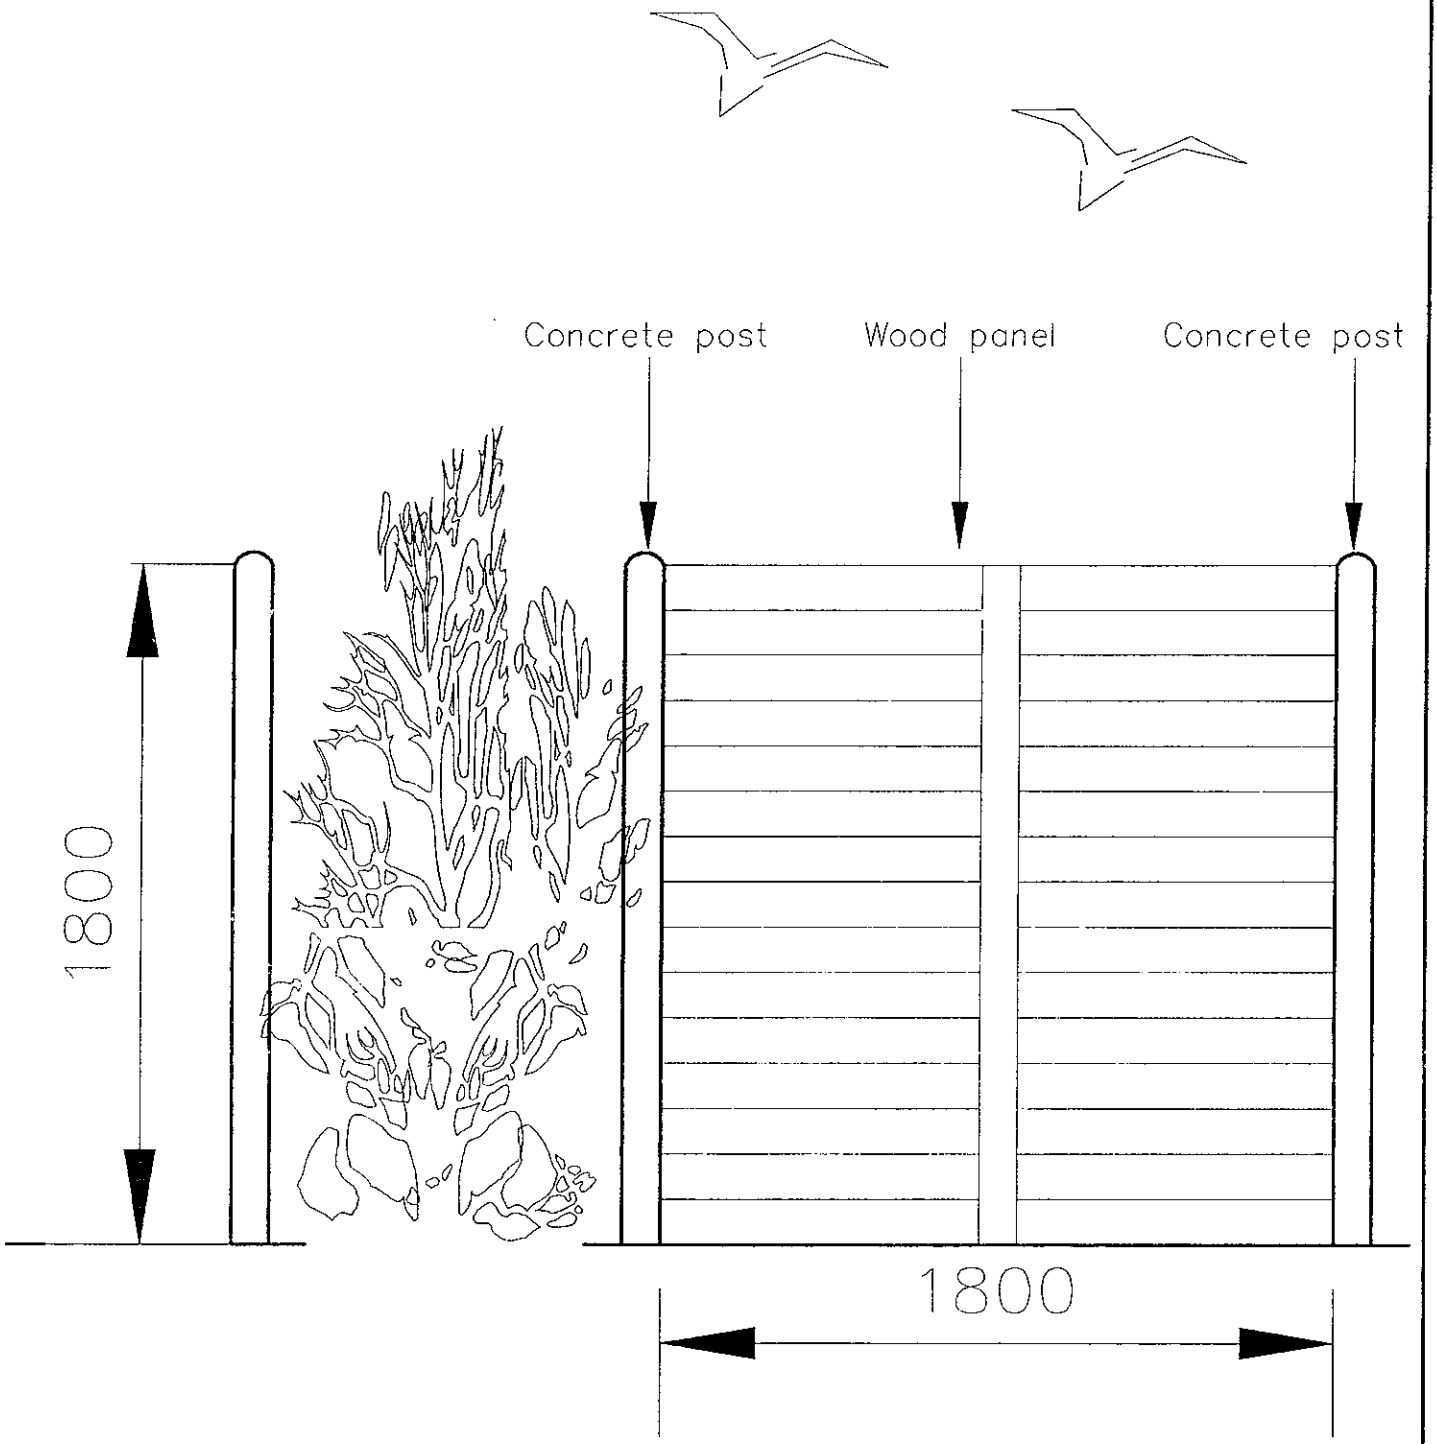

Martin Critchley
Consultants Ltd.
Burgan House, 8–10 East Street
Havant, Hampshire, PO9 1AQ.
023 92 474 919
critchleyarchitect@hotmail.com

Date: 04/12/08

Scale: 1:20

Drawn: J.S.C

JOB

CONCRETE POST & WOOD PANEL FENCE–1800

Job No.

3000

DRAWING

ELEVATION

Drawing No.

811