

EXISTING FLOOR PLAN SCALE 1:100@A4

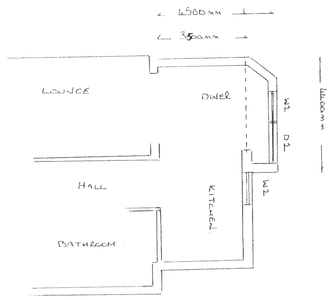

PROPOSED FLOOR PLAN SCALE 1:100@A4

PLANNING NOTES

NOTE PROPOSED EXTENSION IS TO INCLUDE EXISTING EAST ELEVATION AND PART OF SOUTH ELEVATION.
PROPOSED EXTENSION NOT TO EXCEED EXISTING DEPTH FROM HOUSE AT POINT OF JOINT AT CONSERVATORY.
NO WINDOWS ON EAST ELEVATION
WARM ROOF CONSTRUCTION TO REPLACE EXISTING CONSERVATORY ROOF DELUXE OF HEAT LOSS.
WARM ROOF NOT TO BE LOWER THAN 15° AND NOT TO EXCEED 22° PLAIN CONCRETE TILES TO MATCH EXISTING OR SIMILAR.
ALL BUILDING MATERIALS TO MATCH EXISTING WHERE POSSIBLE.
NEW PATIO AREA TO BE TIMBER DECKING 150MM LOWER THAN D.P.C.

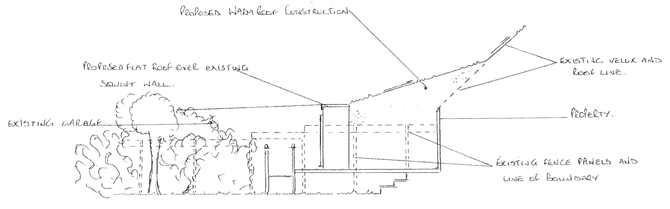

PROPOSED EAST ELEVATION SCALE 1:100

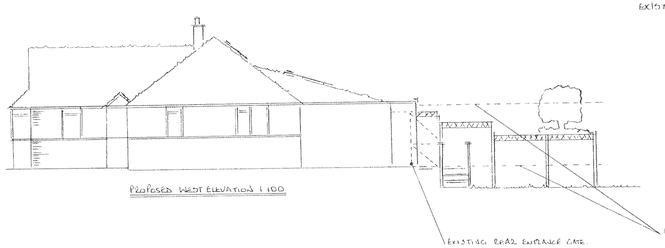

PROPOSED WEST ELEVATION 1:100

Arc/0543/10

AMENDMENT



EXISTING WEST ELEVATION SCALE 1:100

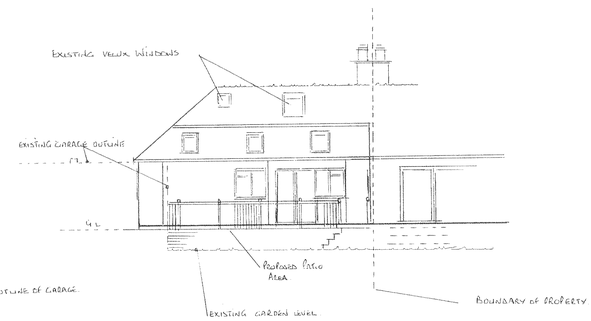

PROPOSED SOUTH ELEVATION 1:100

PROPOSED SINGLE STOREY EXTENSION AT
116 DOWNLAND AVENUE SOUTHWICK
WEST SUSSEX BN42 4RY

CLIENTS..... MR & MRS BAKER.

DRAWING NUMBER 01. 2010 B

REVISED.

DRAWING..... WEST AND SOUTH EAST ELEVATION FLOOR PLAN.

DATE. OCTOBER 2010.

DRAWN BY GARRY BAKER.