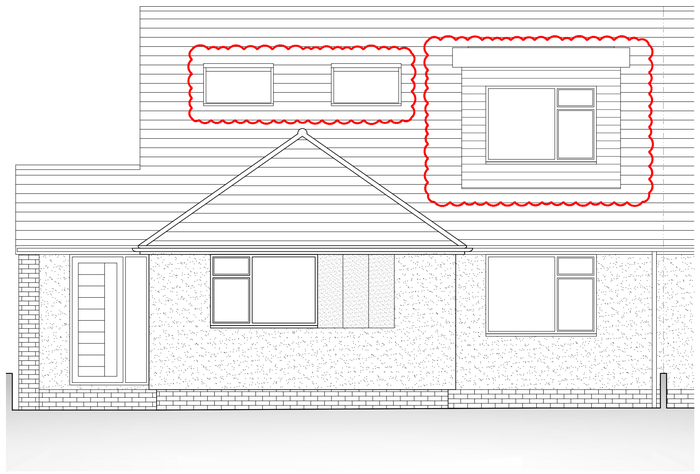

proposed north-east elevation 1:50

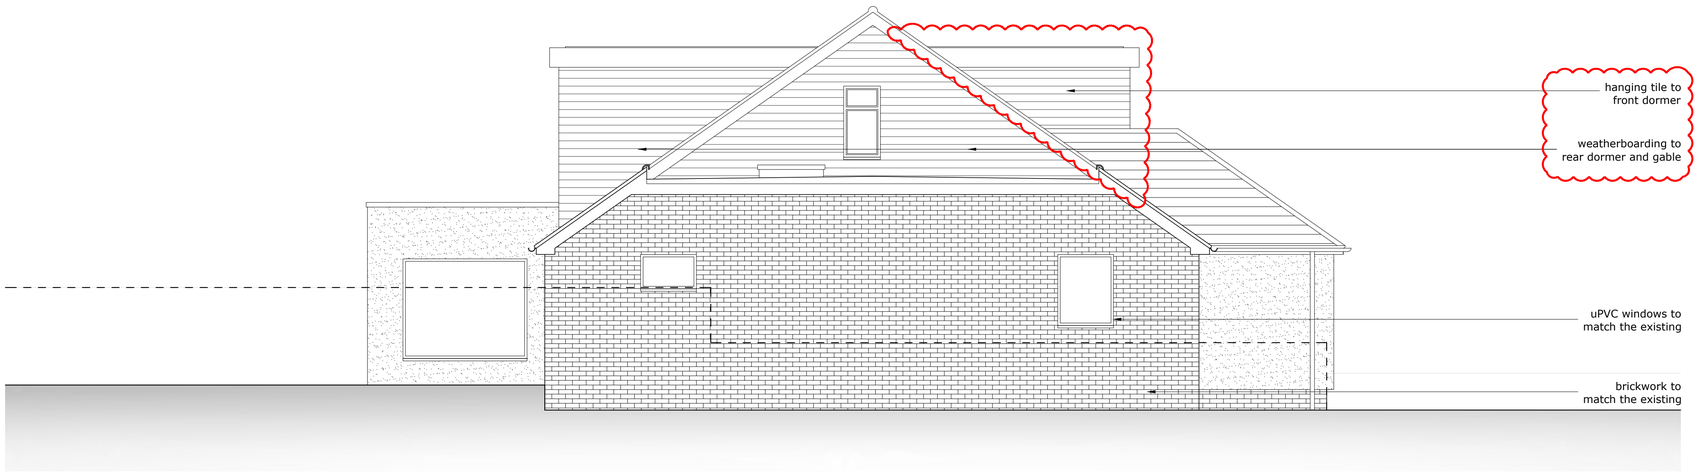

proposed south-east elevation 1:50



proposed south-west elevation 1:50

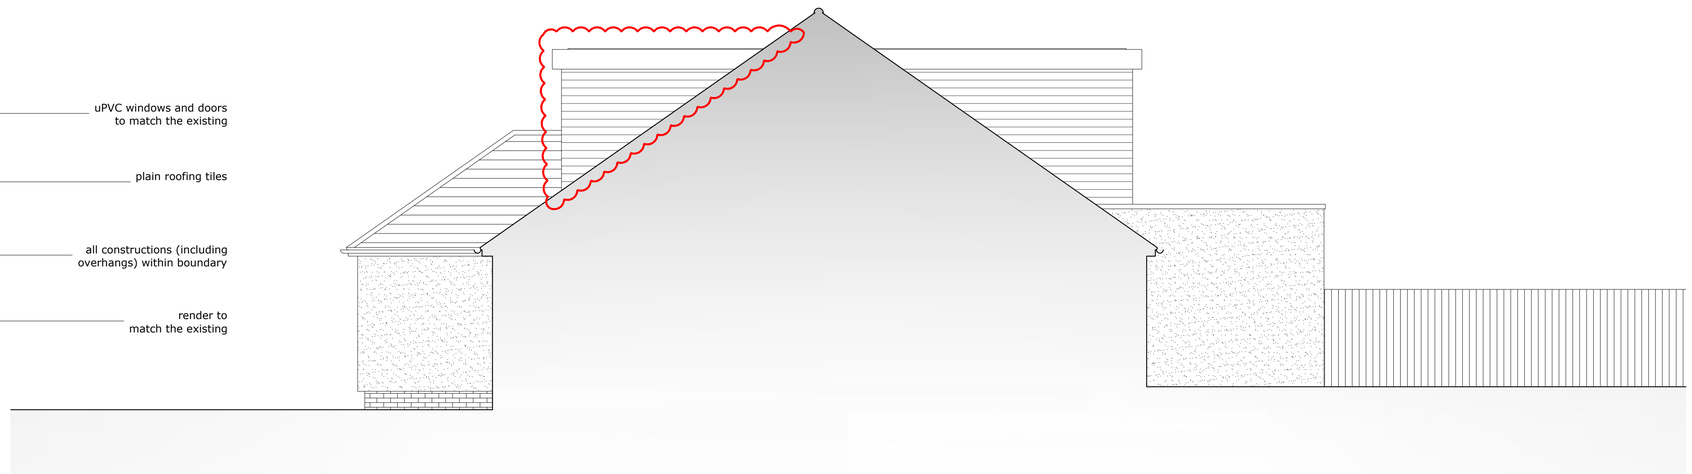

proposed north-west elevation 1:50

1:50 0 1 2 3 4 5 6 7 8 9 10m

darby architectural

connect with us

84 Westbourne Street
Hove
East Sussex
BN3 5FA
01273 884923

Company Number
11680982

VAT Number
343569580

w w w . d a r b y - a r c h i . c o m
h e l l o @ d a r b y - a r c h i . c o m

Notes

- All dims to be checked on site
- Drawing shown to scale however dimensions are available on request
- Copyright of all data produced by Darby Architectural shall remain with Darby architectural unless otherwise agreed
- Measures to mitigate risk should be considered at all stages of design development and construction

Hazard Symbol

Particular attention to be paid where this symbol is placed on drawing

Rev:	Description:	By:	Date:
A	Reduction in front dormer width & revision to hanging tile	CD	11.11.24

Stage: Planning

Client: Darby Architectural Ltd

Site/Project: 4 Manor Way
Lancing
West Sussex
BN15 0QU

Drawing Title: Proposed: Elevations

Scale:	Paper Size:	Drawn:	Checked:
In DWG	A1	C Darby	
Project No:	Drawing No:	Revision:	Date:
530.A	P.02	A	26.09.2024

© Darby Architectural Limited 2023