

A PROPOSED ROOF TERRACE UPON THE ROOFS OF CATALINA VILLA AND NOVA VILLA,
63 OLD FORT ROAD, SHOREHAM BEACH, BN43 5RL

September 2020
Drawing no:JB 430/ planning 05A

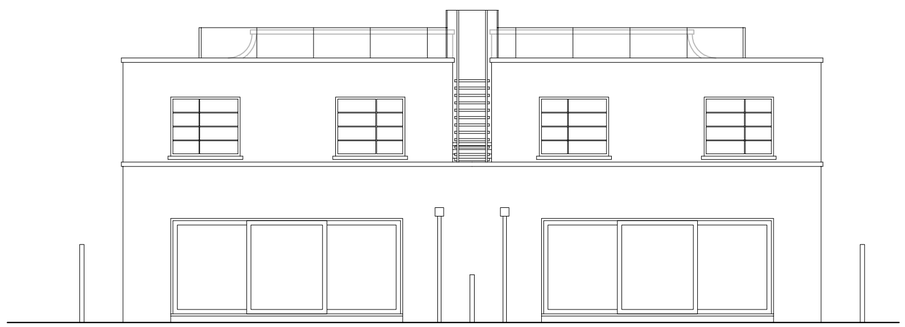


PROPOSED NORTH FACING REAR ELEVATION 1:100

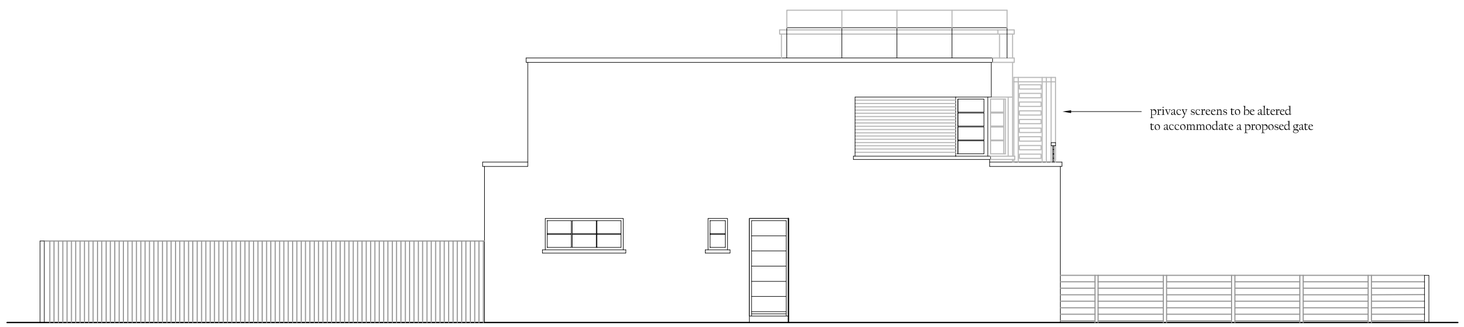


PROPOSED WEST FACING SIDE ELEVATION 1:100



PROPOSED SOUTH FACING FRONT ELEVATION 1:100

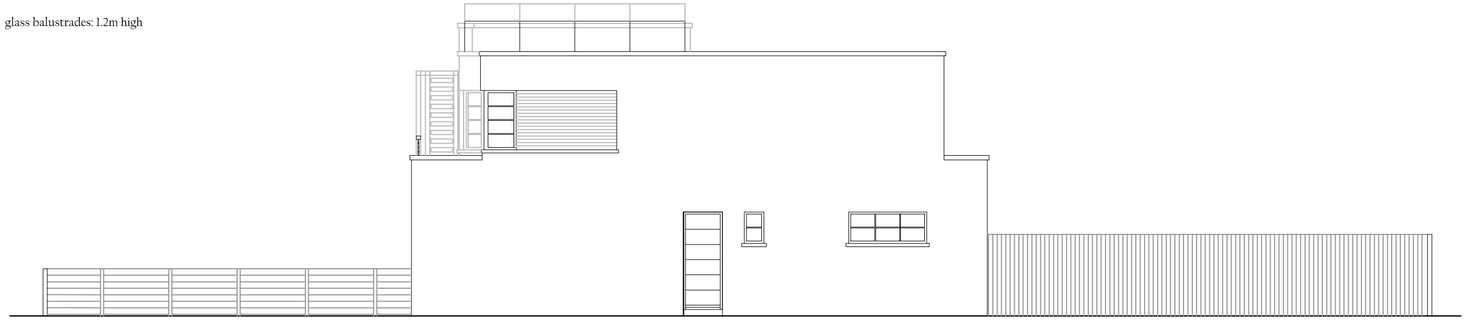

PROPOSED EAST FACING SIDE ELEVATION 1:100

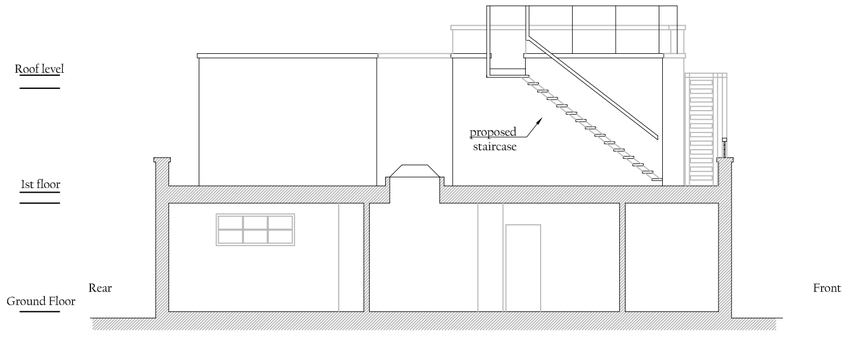

PROPOSED FRONT TO REAR CROSS SECTION 1:100

0 1 2 3 4 5
SCALE BAR 1:100 @ A2

JAMES BRECKELL : ARCHITECT : ARB : RIBA
Adur Business Centre, Little high Street, Shoreham by Sea, BN43 5EG, Tel 01273 467 621, Email: james@breckell.co.uk