

Note:
No external alterations are proposed to the building.

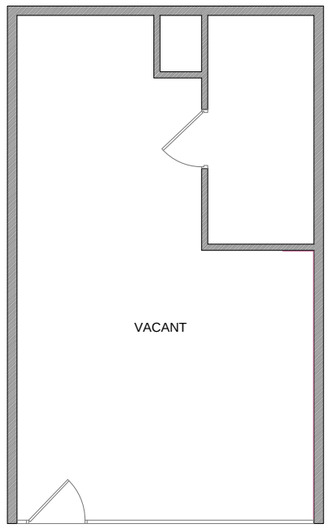

EXISTING SHOP PLAN
Scale 1:100



PROPOSED SHOP PLAN
Scale 1:100

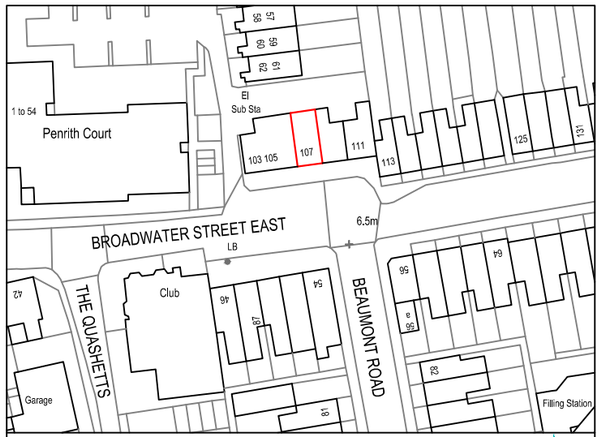

LOCATION PLAN
Scale 1:1250

Scale 1:100 Metres
0 1 2 3 4 5 6 7 8 9 10

TITLE: CHANGE OF USE TO LAUNDERETTE (SUI GENERIS)

CLIENT NAME :

SITE ADDRESS : 107 BROADWATER STREET EAST
WORTHING
BN14 9AW

MKM ARCHI DESIGN
Contact: M.Mathu (BSc,MSc Civil Engineering)
Tel : 07515365953
Email : mathu_eng@yahoo.co.uk
Web : mkmdesigns.co.uk

IMPORTANT NOTE:
1.This drawing is copyright of MKM ARCHI DESIGN LTD . This can be used for any purposes, if it is issued/submitted by us only.
2.Contractor/Builder to check all dimensions on site before commencement of any works, any discrepancies to be notified to us in writing.
3.All works shall comply with the latest Building Regulations & be to the satisfaction of the Local Authority.
4.Materials shall be suitable for the purpose for which they are used & the quality shall not be lower than that defined in the relevant British standards.
5.The structural beam sizes shown on this drawing shall be installed once the beam sizes and structural calculations are approved by the Local Authority. Any changes to beam length and bearing plate/ bearing pier sizes to be confirmed with our engineer.

Dwg No:ARC/23/BRO107/PL01	Page :01/01	Drwn By :M.Mathu	Date :18/08/2023	Scale : Shown@A3