


East Elevation - Existing

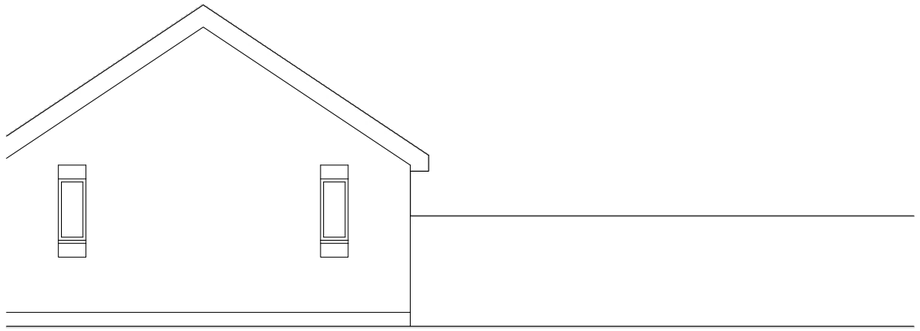


North Elevation - Existing

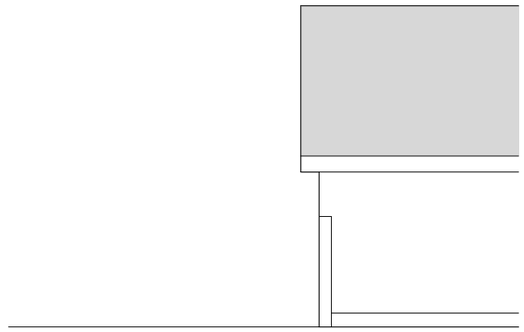

Roof Plan - Existing

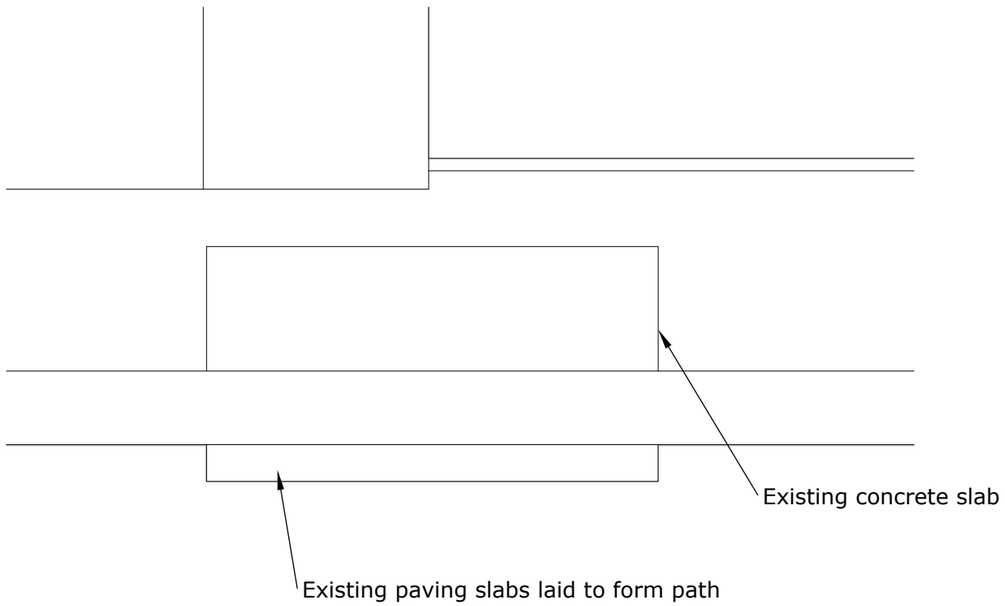

South Elevation - Existing

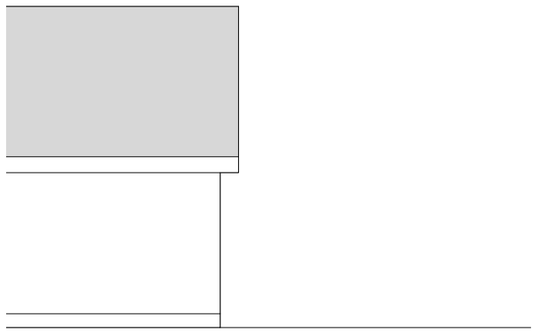

0 1 2 3 4 5

Scale 1:50 @ A3, Metres

Drawn By:- SRC
Scale:- 1:100 @ A3

Drawing Type:- PLANNING

TITLE: Southern Housing-Charles Court-Planning-Elevations-Existing

metroSTOR®
outdoor storage systems

DWG NO. SH-CC-P-E-P

REVISION C

SHEET 1 OF 1