

Floor Plan - Existing

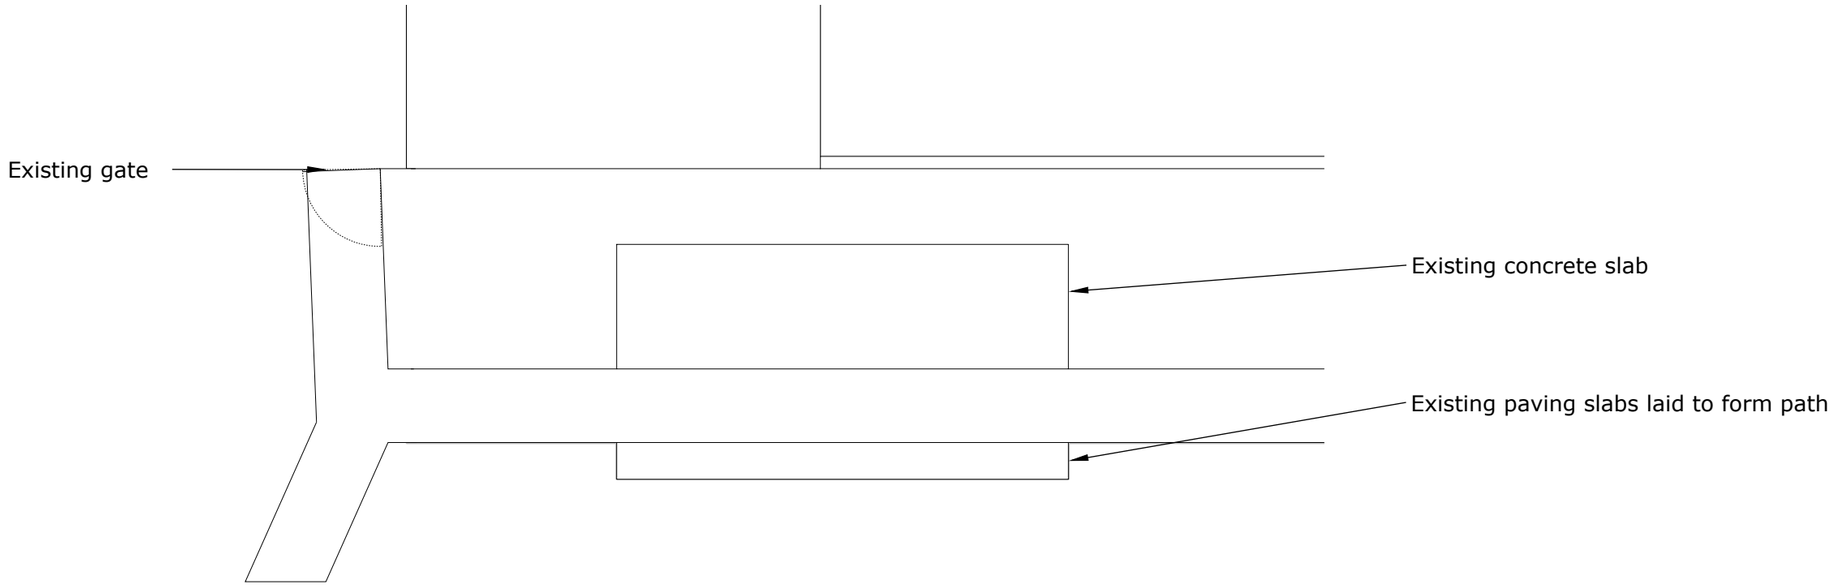

Floor Plan - Proposed

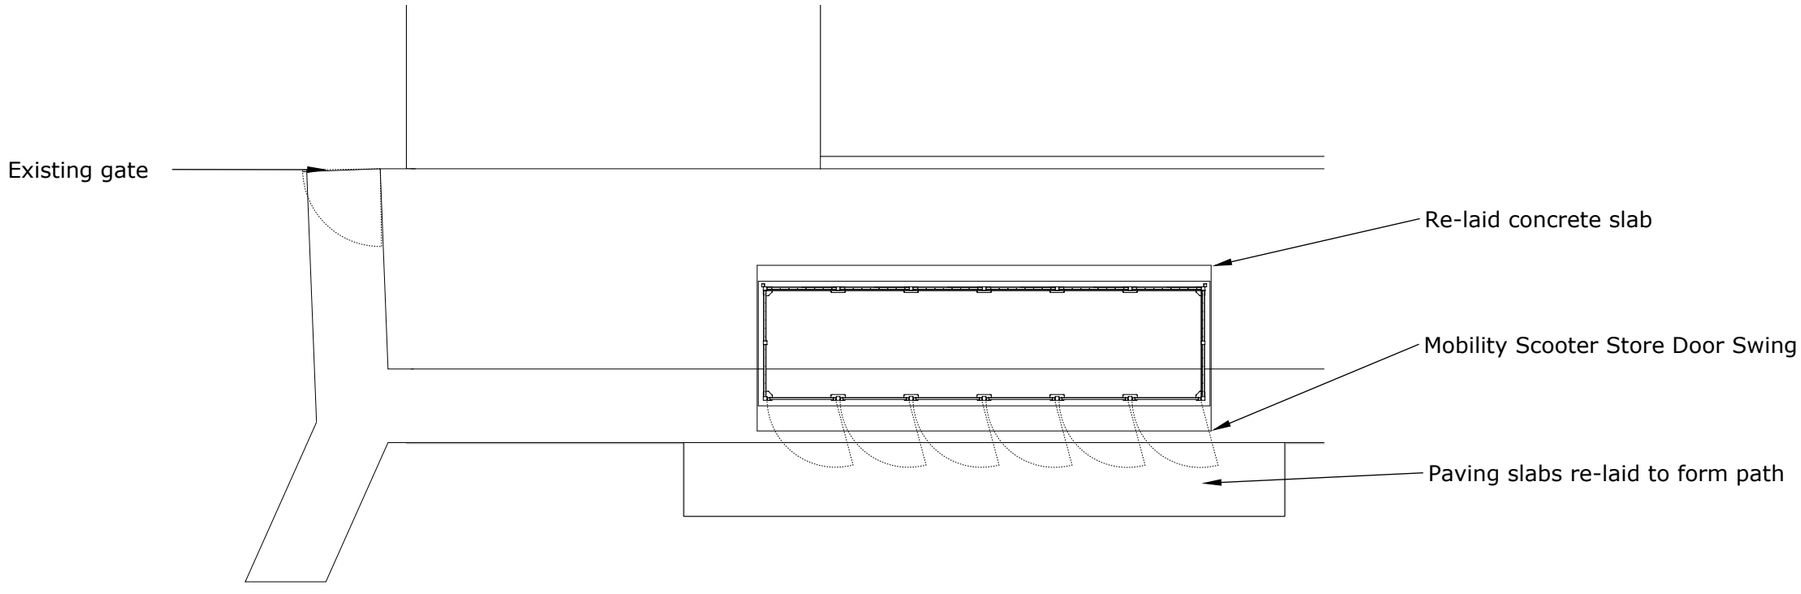

0 2 4 6 8 10

Scale 1:100 @ A3, Metres

N

Drawn By:- SRC
Scale:- 1:100 @ A3

Drawing Type:- PLANNING

TITLE: Southern Housing-Charles Court-Planning-Floor Plan

metroSTOR®
outdoor storage systems

DWG NO. SH-CC-P-FP-P

REVISION B

SHEET 1 OF 1