


East Elevation - Proposed

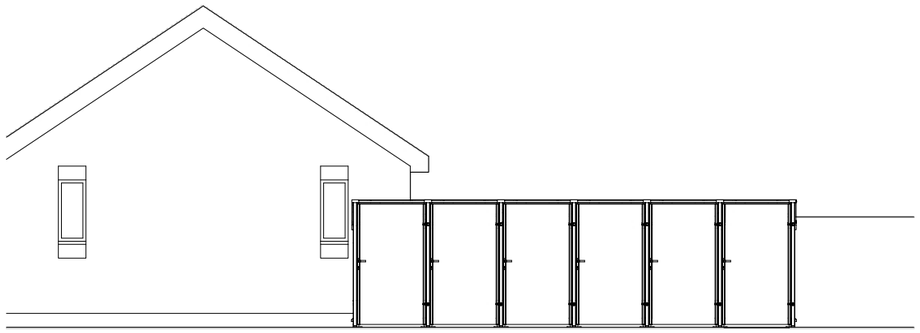


North Elevation - Proposed

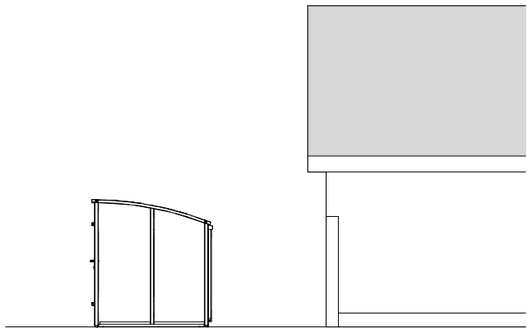

Roof Plan - Proposed

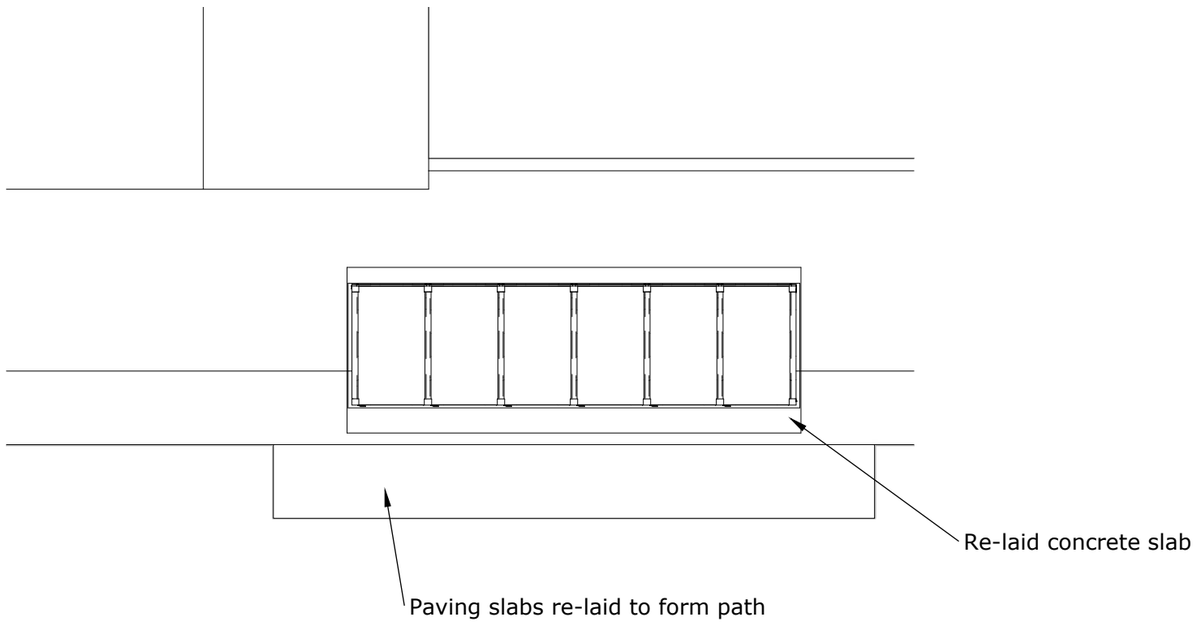

South Elevation - Proposed

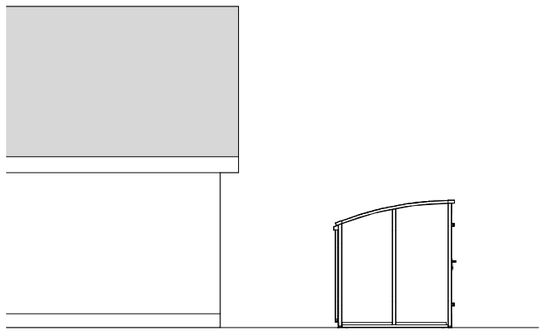

0 1 2 3 4 5

Scale 1:50 @ A3, Metres

Drawn By:- SRC
Scale:- 1:100 @ A3

Drawing Type:- PLANNING

TITLE: Southern Housing-Charles Court-Planning-Elevations-Proposed

metroSTOR®
outdoor storage systems

DWG NO. SH-CC-P-E-P

REVISION C

SHEET 1 OF 1