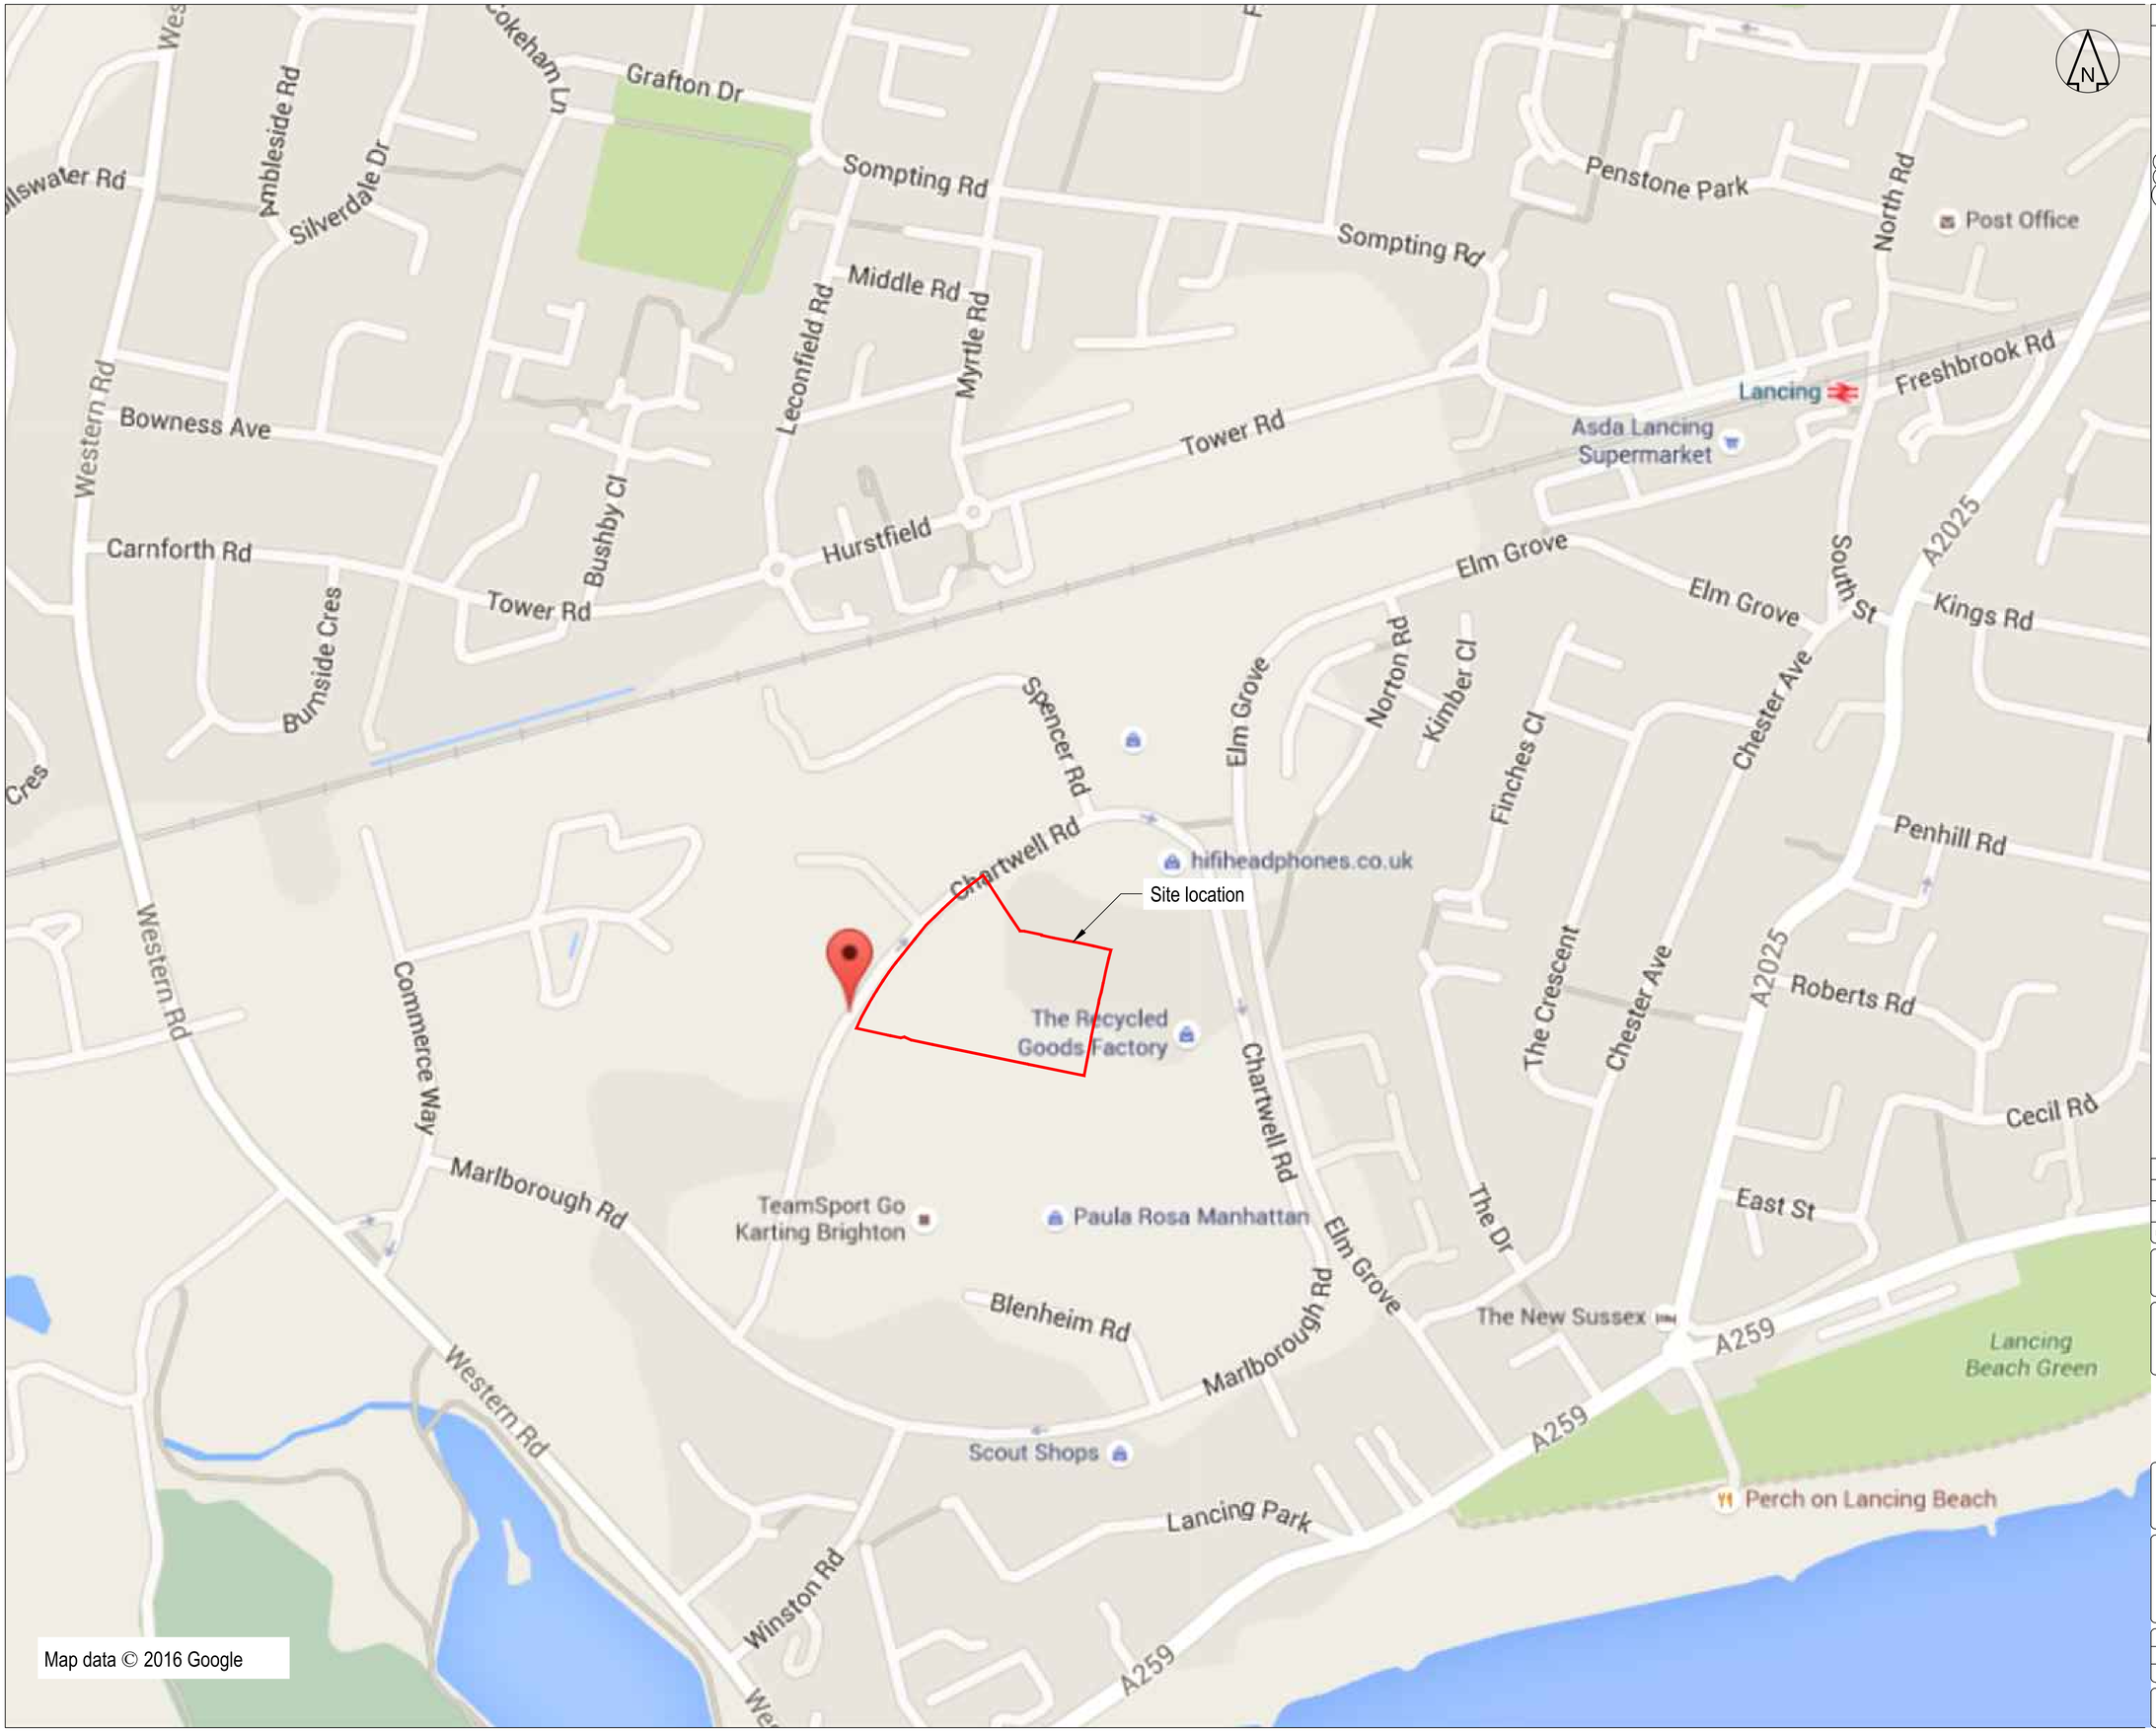


DO NOT SCALE OFF THIS DRAWING

Notes:

1. The contractor is responsible for verifying all site & setting out dimensions before commencing work.
2. This drawing is to be read in conjunction with all relevant Architectural and M & E drawings.
3. All dimensions in metres unless stated otherwise.

Key:

Site Boundary

Rev	Date	By	Comment	Chkd	Appr
P3	09.01.18	LD	AMENDMENTS AS REQUIRED BY WSCC	THB	THB
P2	03.01.17	CH	AMENDMENTS AS REQUIRED BY WSCC	NM	GD
P1	15.06.16	BM	APPROVAL ISSUE	GD	GD

Status

FOR APPROVAL

Client

BIDVEST FOOD SERVICE

Robert West

County House
St Mary's Street
Worcester
Worcestershire WR1 1HB

t: 01905 28288
f: 020 7939 9909
www.robertwest.co.uk

Project

BIDVEST FOODSERVICE
CHARTWELL ROAD, WORTHING

Drawing Title

SITE LOCATION PLAN

Drawn		Checked		Approved		Scale
By	BM	By	GD	By	GD	NTS
Date	15.06.16	Date	15.06.16	Date	15.06.16	

Client No.	Project No.	Discipline	Drawing No.	Rev
5440	001	C	001	P3

© Robert West Consulting