
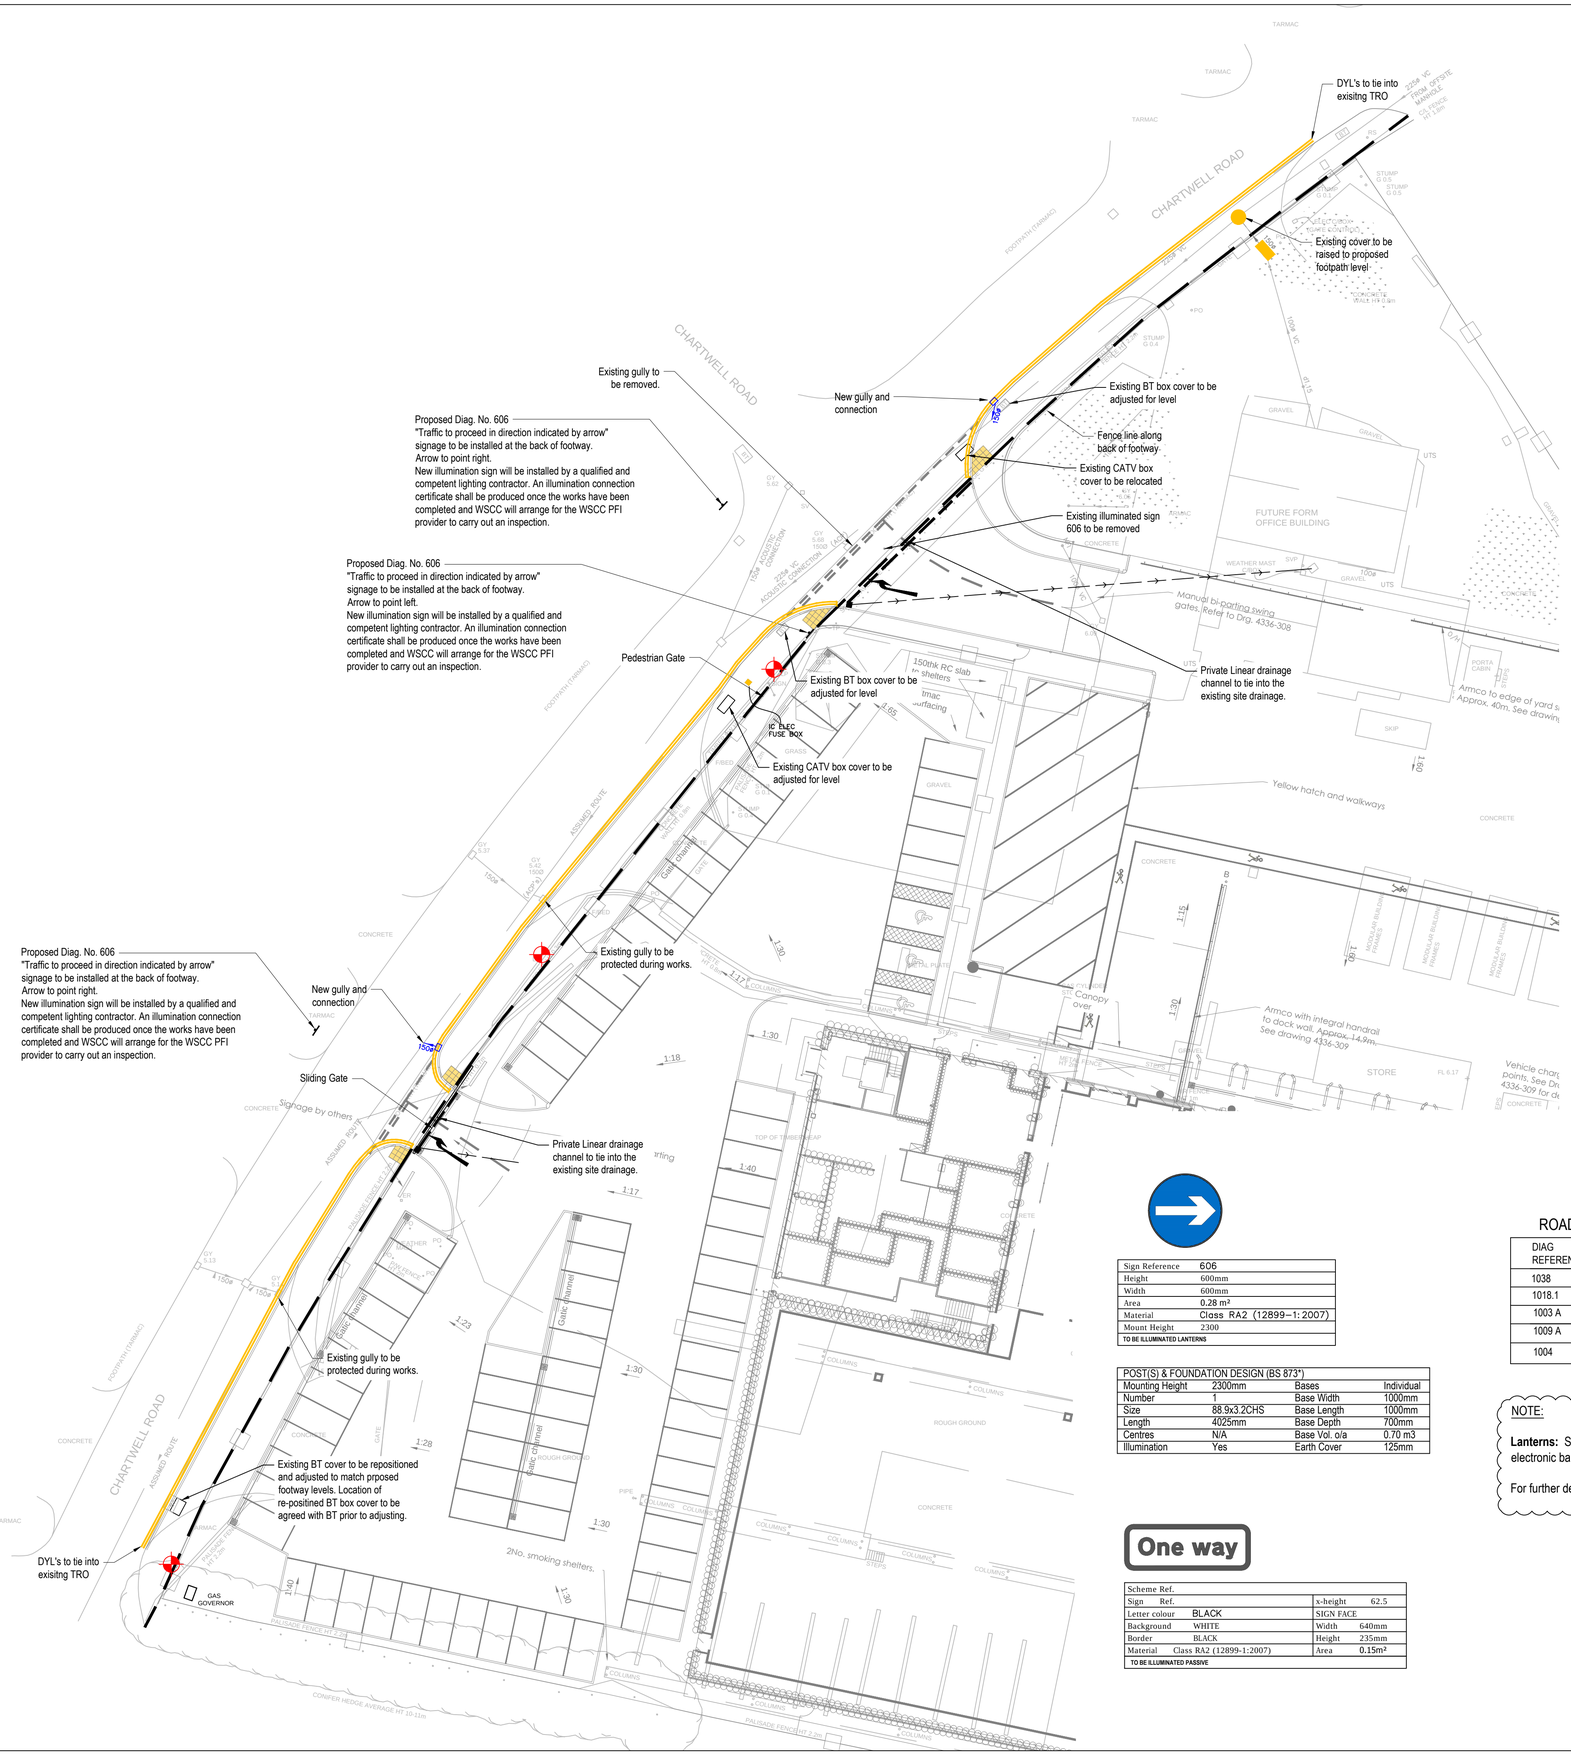


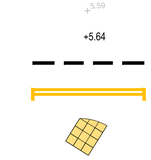

Sign Reference	606
Height	600mm
Width	600mm
Area	0.28 m²
Material	Class RA2 (12899-1: 2007)
Mount Height	2300
TO BE ILLUMINATED LANTERNS	

POST(S) & FOUNDATION DESIGN (BS 873*)			
Mounting Height	2300mm	Bases	Individual
Number	1	Base Width	1000mm
Size	88.9x3.2CHS	Base Length	1000mm
Length	4025mm	Base Depth	700mm
Centres	N/A	Base Vol. o/a	0.70 m3
Illumination	Yes	Earth Cover	125mm

Scheme Ref.			
Sign Ref.		x-height	62.5
Letter colour	BLACK	SIGN FACE	
Background	WHITE	Width	640mm
Border	BLACK	Height	235mm
Material	Class RA2 (12899-1:2007)	Area	0.15m²
TO BE ILLUMINATED PASSIVE			

IMPORTANT
HEALTH, SAFETY & ENVIRONMENTAL INFORMATION

IN ADDITION TO THE HAZARDS AND RISKS NORMALLY ASSOCIATED WITH THE TYPE OF WORK DETAILED ON THIS DRAWING, PLEASE NOTE THE FOLLOWING ADDITIONAL HAZARDS AND RISKS:-

HAZARD WARNINGS

A. WORKING ALONGSIDE LIVE CARRIAGEWAY. RISK OF THE WORKERS BEING HIT BY TRAFFIC DURING CONSTRUCTION WHILST THE CARRIAGEWAY IS UNDER TRAFFIC MANAGEMENT.

B. DAMAGE OF UNDERGROUND AND OVERHEAD SERVICES (E.G.GAS, ELECTRICITY, WATER, SEWAGE SERVICES AND LAND DRAINS ETC.) SERVICES SEARCHES ARE TO BE UNDERTAKEN PRIOR TO CONSTRUCTION AND SUITABLE PROTECTION MEASURES ARE TO BE USED.

C. PEDESTRIAN ACCESS THROUGH THE SITE RISK OF PEDESTRIANS BEING HIT BY CONSTRUCTION TRAFFIC OR TRESPASS INTO THE SITE

D. APPROPRIATE TRAINING SHOULD BE PROVIDED FOR WORKING IN CONFINED SPACES / DEEP EXCAVATIONS

E. RISK OF WEILS DISEASE -WEAR SUITABLE SAFETY GLOVES AND OBSERVE GOOD HYGIENE PRACTICES

FOR MORE DETAILED INFORMATION PLEASE REFER TO THE DESIGNERS H&S HAZARD RECORD AND HEALTH AND SAFETY RISK ASSESSMENT.
EVERYDAY OR LOW RISK HAZARDS HAVE NOT BEEN INDICATED ON THIS DRAWING, NEITHER HAVE HAZARDS THAT SHOULD BE OBVIOUS TO A COMPETENT CONTRACTOR.
SHOULD ANY ADDITIONAL HAZARDS BE IDENTIFIED THE CONTRACTOR SHOULD NOTIFY ALL THE RELEVANT PROJECT TEAM MEMBERS.

KEY:

- +5.99 — Existing Levels
- +5.64 — Proposed Levels
- Assumed Highway Boundary
- Double Yellow Line Traffic Sign Regulations Ref: 1018.1
- New 'Buff' coloured blistered tactile paving
- New road gully and connection
- Existing Road SW drainage
- Proposed Road Marking Reference 1003 A.
- Proposed Road Marking Reference 1009 A.
- Proposed Road Marking Reference 1004.
- Proposed Road Marking Reference 1038 (4.0m)
- Private Linear Drainage Channel
- Existing lighting column

ROAD MARKINGS

DIAG REFERENCE	MARK	GAP	WIDTH	DESCRIPTION
1038	6000			WHITE RIGHT TURN ARROW
1018.1	4000	50	50	DOUBLE YELLOW LINES (DEEP CREAM)
1003 A	600	300	200	GIVE WAY LINE
1009 A	600	300	100	EDGE OF CARRIAGEWAY AT JUNCTION
1004	4000	2000	100	ACCESS ROAD CENTRE MARKING

NOTE:

Lanterns: Simmonsigns LUA (up to 750mm Sign) LED with low voltage HF electronic ballast (Note on centre islands Extra Low Voltage 24 volt circuit).

For further details see WSCC Illumination Specifications for signs lighting.

DO NOT SCALE OFF THIS DRAWING

Notes:

1. The contractor is responsible for verifying all site & setting out dimensions before commencing work.
2. This drawing is to be read in conjunction with all relevant Architectural and M & E drawings.
3. All dimensions in metres unless stated otherwise.
4. This drawing is prepared using KMG Partnership drawing 4336-301 Rev C1.
5. Contractor to be aware of shallow services whilst constructing proposed bell-mouths. Arrangements for lowering/diversions to be made prior to start of works.
6. New lighting column will be installed by a qualified and competent lighting contractor. An illumination connection certificate shall be produced once the works have been completed and WSCC will arrange for the WSCC PFI provider to carry out an inspection.
7. New illuminated sign will be installed by a qualified and competent lighting contractor. An illumination connection certificate shall be produced once the works have been completed and WSCC will arrange for the WSCC PFI provider to carry out an inspection.
8. All road Signs & Road Markings to be in accordance with TSRGD 2016.
9. Proposed street lighting will be assessed by the lighting consultant to confirm if it is required. Proposed Street Lighting column's will be required to illuminate proposed junctions & north east element of proposed works, in accordance with WSCC & street lighting consultants specification, illumination calculations & locations to be advised.

Rev	Date	By	Comment	Chkd	Appr
P9	01.02.18	LD	AMENDMENTS TO SUIT WSCC COMMENTS	TFB	TFB
P8	09.01.18	LD	AMENDMENTS TO SUIT WSCC COMMENTS	THB	THB
P7	22.11.17	PJI	PROPOSED LIGHTING COLUMN NOTE REMOVED	DH	DH
P6	01.11.17	PJI	ARCHITECTS LAYOUT AMENDED	TFB	TFB
P5	31.08.17	BM	EDITS AS PER WEST SUSSEX COUNTY COUNCIL COMMENTS	MT	DH
P4	11.07.16	CH	EDITS AS PER WEST SUSSEX COUNTY COUNCIL COMMENTS	GD	DH
P3	27.05.16	BM	CHANGES FROM THE ROAD SAFETY AUDIT STAGE 2	GD	DH
P2	25.04.16	BM	JUNCTION GRADIENT AMENDED, LEVELS REMOVED, KEY AMENDED AND DRAWING FRAME AMENDED	GD	DH
P1	20.04.16	GD	APPROVAL ISSUE	GD	DH

Status
FOR APPROVAL

Client
BIDVEST FOOD SERVICE

Robert West
County House
St Mary's Street
Worcester
Worcestershire WR1 1HB
t: 01905 28288
f: 020 7939 9909
www.robertwest.co.uk

Project
BIDVEST FOODSERVICE
CHARTWELL ROAD, WORTHING

Drawing Title
PROPOSED GENERAL ARRANGEMENT PLAN

Drawn		Checked		Approved		Scale
By	GD	By	GD	By	DH	1:250 @ A1
Date	04.04.16	Date	04.04.16	Date	04.04.16	

Client No.	Project No.	Discipline	Drawing No.	Rev
5440	001	C	101	P9