Only figured dimensions are to be used. All dimensions to be checked on site.

Please note: Refer to 'type' of drawing below; planning drawings should only be treated as such.


Notes



+EL Proposed south facing elevation - scale 1:50

Scale in Metres

0 1 5

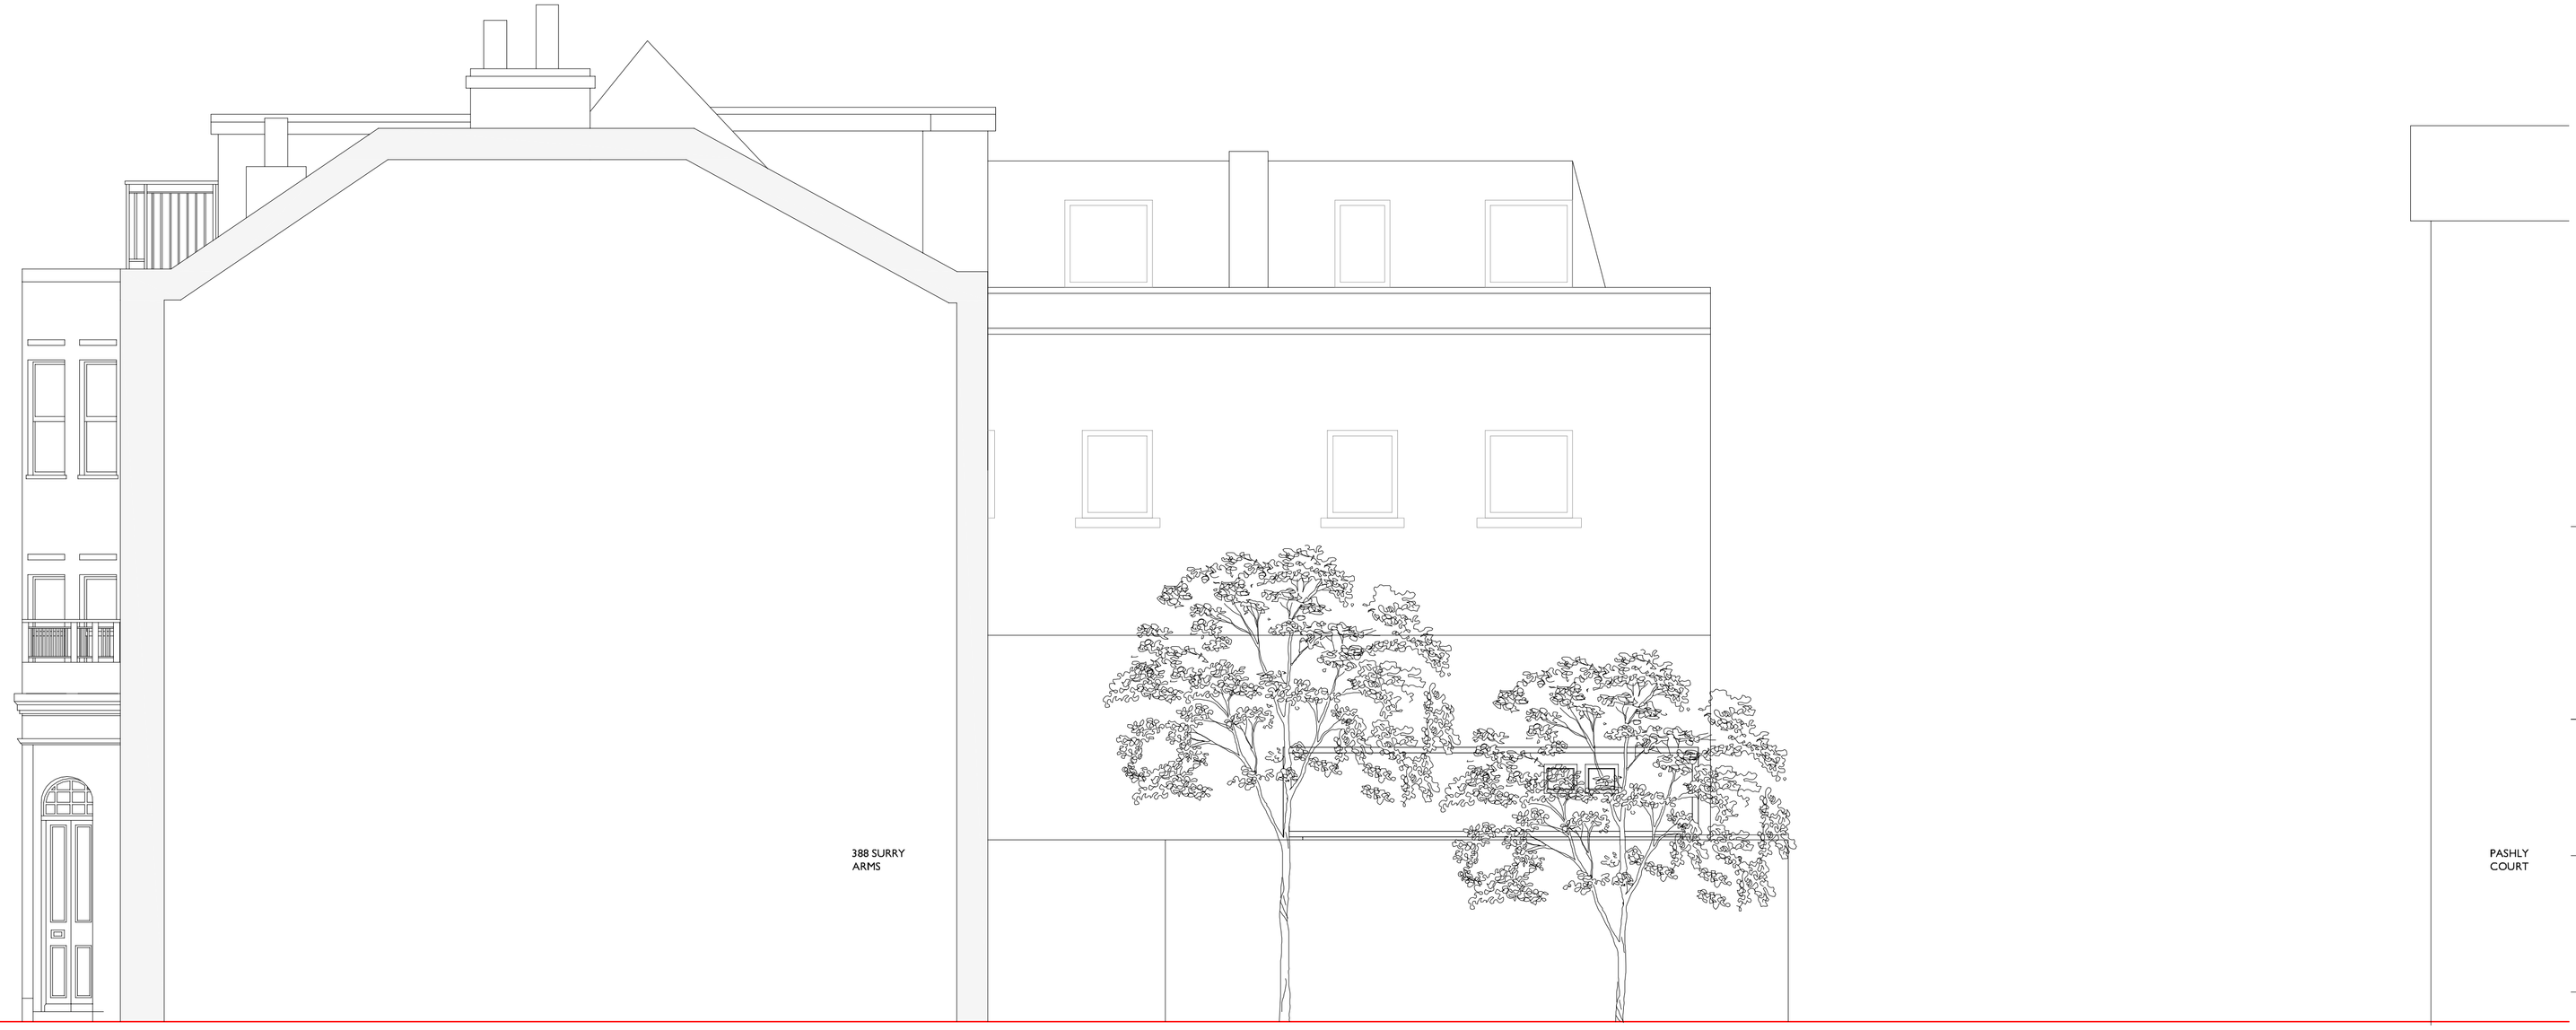

+EL Proposed west facing elevation - scale 1:50

Scale in Metres

0 1 5

APPLICATION FOR DETAILED
PLANNING CONSENT

REVISION

Liam Russell Architects
architecture and development

The Studios, 3 Broad Reach Mews, Ropetackle, Shoreham by Sea, West Sussex, BN43 5EY, UK
- t +44 (0)845 180 3676 f +44(0)845 180 3675 www.liamrussellarchitects.com -
Liam Russell Architects Ltd registered in England and Wales 04758636

JOB

LAND NORTH OF 388
BRIGHTON ROAD,
WEST SUSSEX
BN43 6RE
SHOREHAM BY SEA

CHECKED
LRA

DRAWN
US

CLIENT

PAUL TEMPLETON

DATE
04.14

SCALE
1:50 @ A1
1:100 @ A3

DRAWING

PROPOSED
ELEVATIONS

REVISION

NUMBER
0935-PA-012

DO NOT SCALE FROM THIS DRAWING. THIS DRAWING IS COPYRIGHT ©