


EXISTING FRONT ELEVATION

SCALE : 1:50




PROPOSED FRONT ELEVATION

SCALE : 1:50

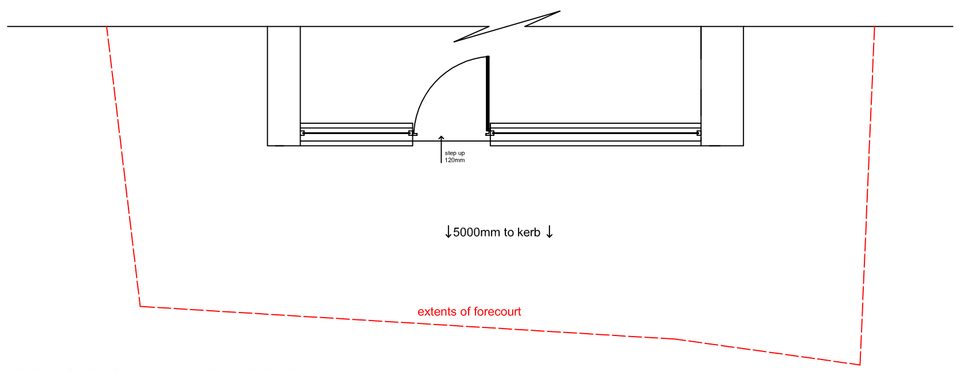

PROPOSED GROUND FLOOR PLAN

SCALE : 1:50

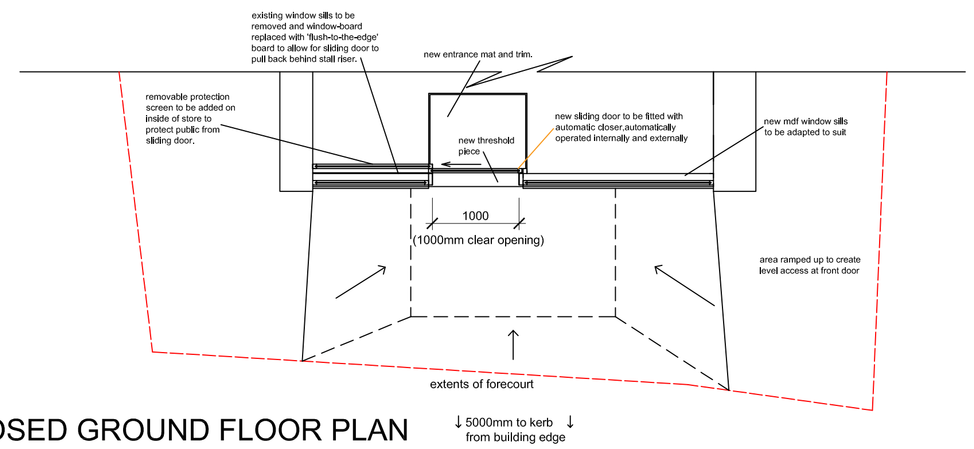

PROPOSED GROUND FLOOR PLAN

↓5000mm to kerb ↓
from building edge

SCALE : 1:50

SCALE : 1:50 0.m 1.m 2.m 3.m 4.m 5.m 6.m 7.m 8.m 9.m 10.m metres

NOTES
DO NOT SCALE EXCEPT FOR PLANNING PURPOSES

VERIFY ALL DIMENSIONS ON SITE BEFORE COMMENCING ANY WORK OR PREPARING ANY SHOP DRAWINGS.

SITES TO BE CHECKED AGAINST LAND REGISTRY PLANS AND ANY NECESSARY EASEMENTS TO BE ESTABLISHED.


ANY DISCREPANCIES, ERRORS OR OMISSIONS TO BE REPORTED TO THE CONTRACT ADMINISTRATOR FOR FURTHER INSTRUCTIONS BEFORE COMMENCEMENT OF WORKS.

ALL SCHEMES TO BE SET OUT COMPLETELY, INCLUDING BUILDINGS, ROADS, DRAINAGE AND LEVELS, PRIOR TO THE COMMENCEMENT OF WORKS.

ALL BUILDING MATERIALS, COMPONENTS AND WORKMANSHIP TO COMPLY WITH THE APPROPRIATE PUBLIC HEALTH ACTS, BUILDING REGULATIONS, BRITISH STANDARDS AND CODES OF PRACTICE, AND THE APPROPRIATE MANUFACTURERS' RECOMMENDATIONS.

FOR ALL SPECIALIST WORK SEE RELEVANT DRAWINGS

ALL MEASUREMENTS IN MILLIMETRES

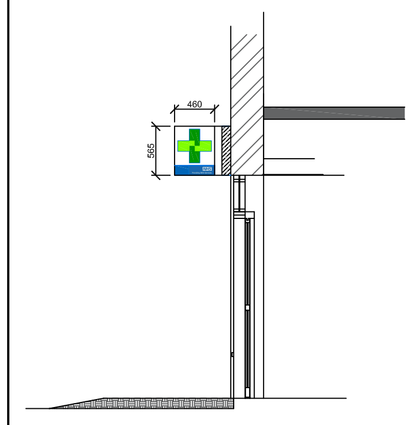

SECTION A-A

SCALE : 1:50

THE SURVEYORS PARTNERSHIP
Surveyors, Design and Planning Consultants
11 Priory Road, Tonbridge, Kent TN9 2AQ
Telephone: (01732) 364179
Fax: (01732) 360502
Email: thesurveyors@btconnect.com

project

PROPOSED CHANGE OF USE at
GILL PHARMACY
45 SOUTH STREET
LANCING WEST SUSSEX
BN15 8AN
for PAYDENS LTD.

title

PROPOSED PHARMACY REFIT
SHOP FRONT REPLACEMENT
PLANS & ELEVATIONS

scale	drawn	date	DRAWING No	revision
1:50 @ A1	IG	25/04/18	SP1513:05	