




Proposed Floor Plan

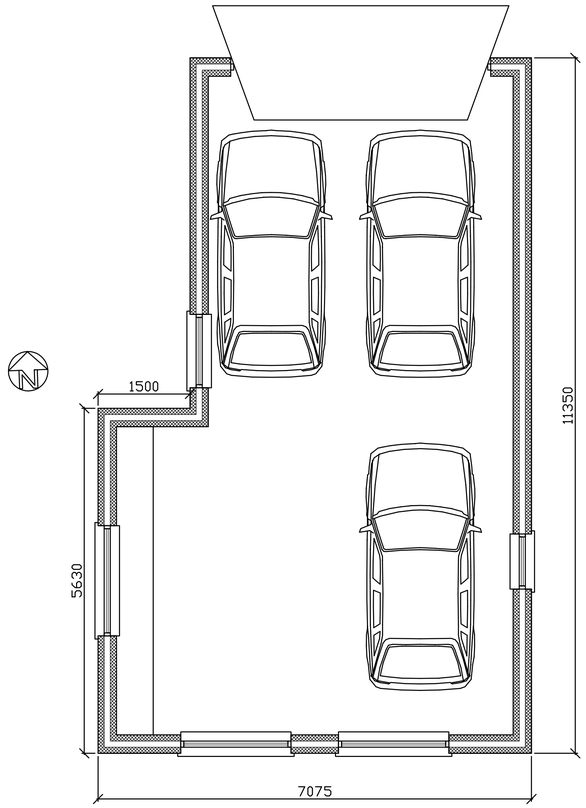

Proposed Roof Plan

 


SCALE 1:50

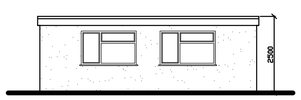


Rear (South) Elevation



Side (East) Elevation

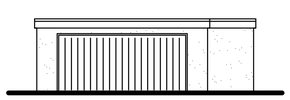

Front (North) Elevation

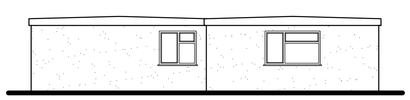

Side (West) Elevation

Tony Rogers
Building Consultants
Address: 40 Dawn Crescent, Upper Beeding
West Sussex, BN44 3WH
Telephone: 01903 815225 Fax: 01903 815225

Rev.	Date:	Revision Description:

Client: Mr P Meredith

Address: 98 Upper Brighton Road
Lancing
West Sussex
BN15 0LA

Project: Proposed detached triple garage and workshop

Scale: 1:50 1:100
Paper Size A1

Date: April 2025

Drawing No: 24/1592/07

Drawn By: AWR

Revision: