
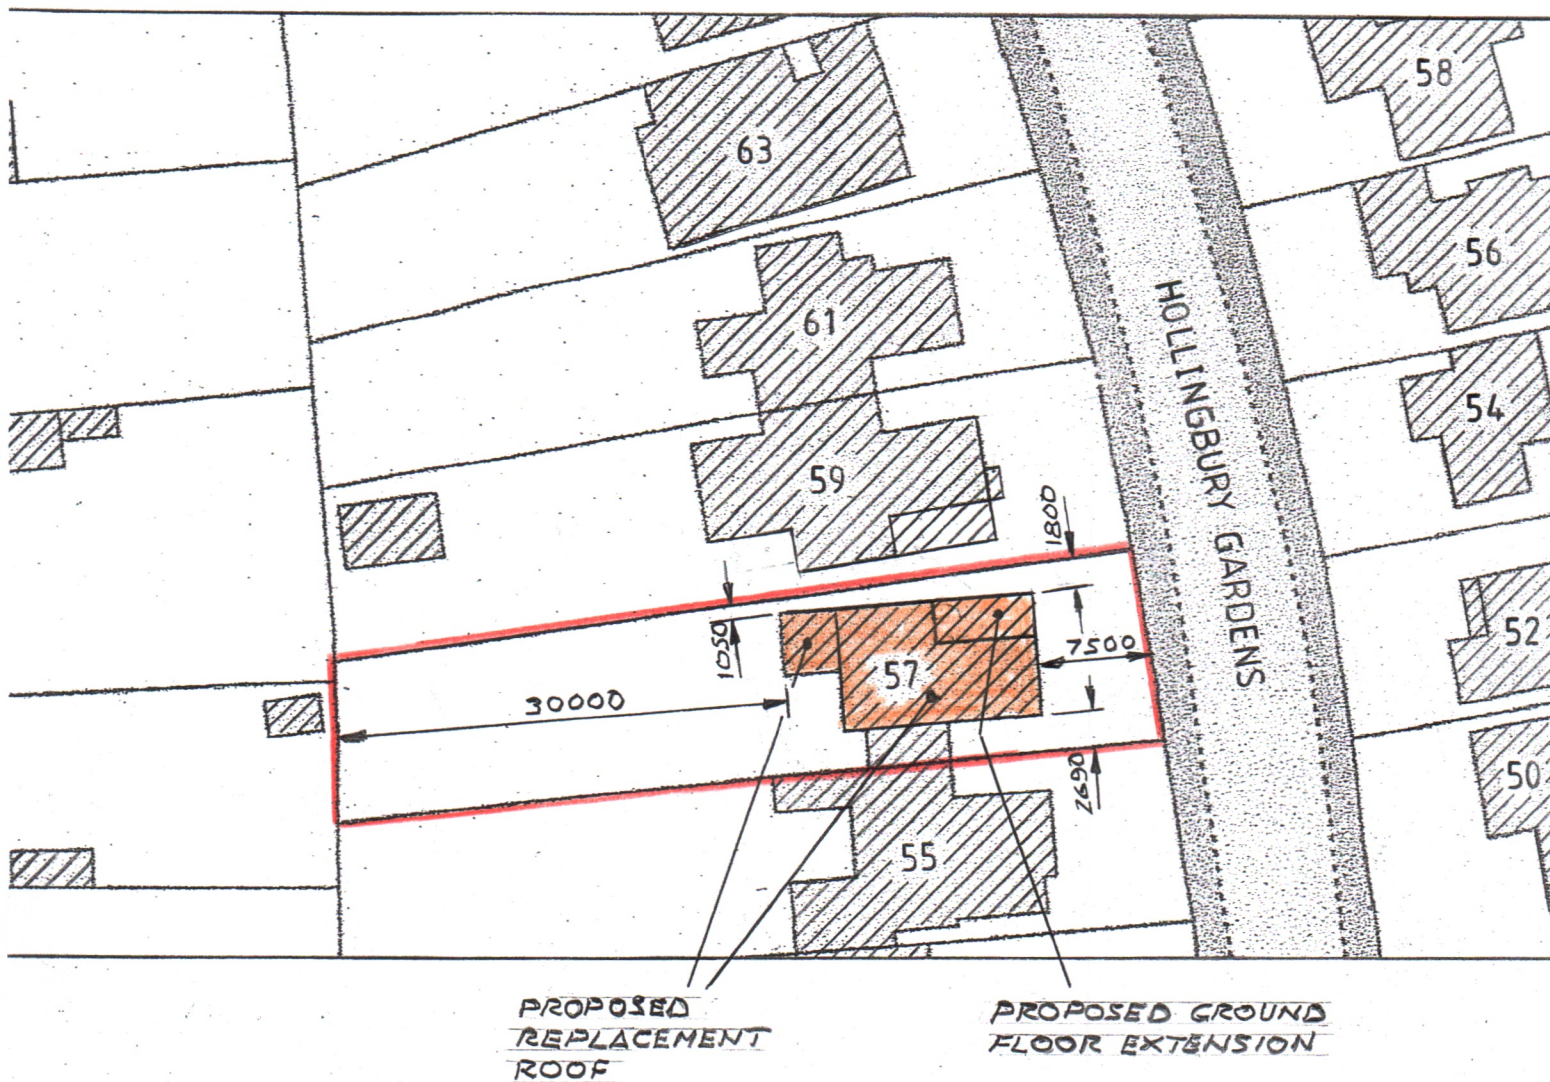


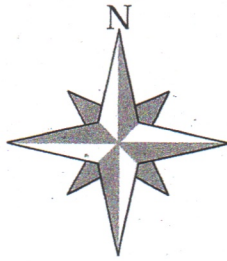

0 10 20 30 40 50
Metres

SITE LAYOUT PLAN -- Scale 1:500