





EXISTING

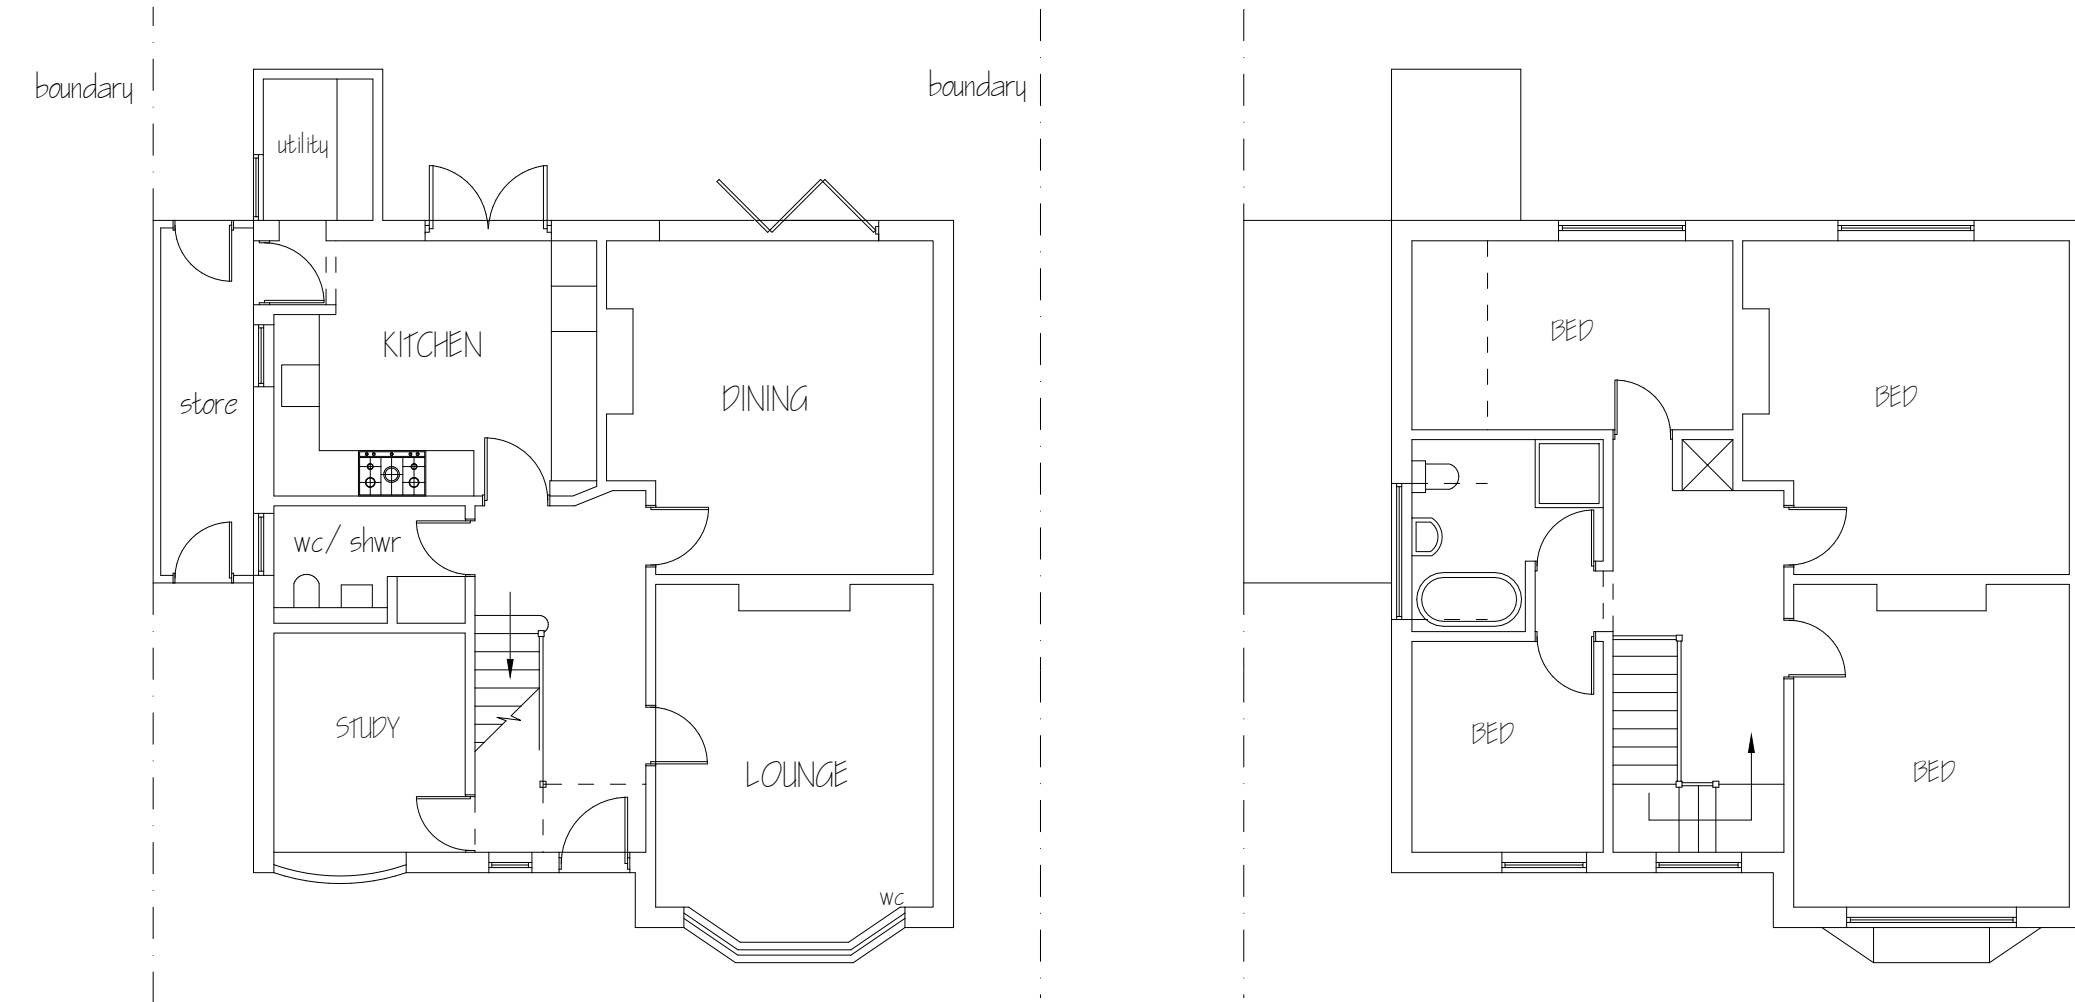


GROUND FLOOR

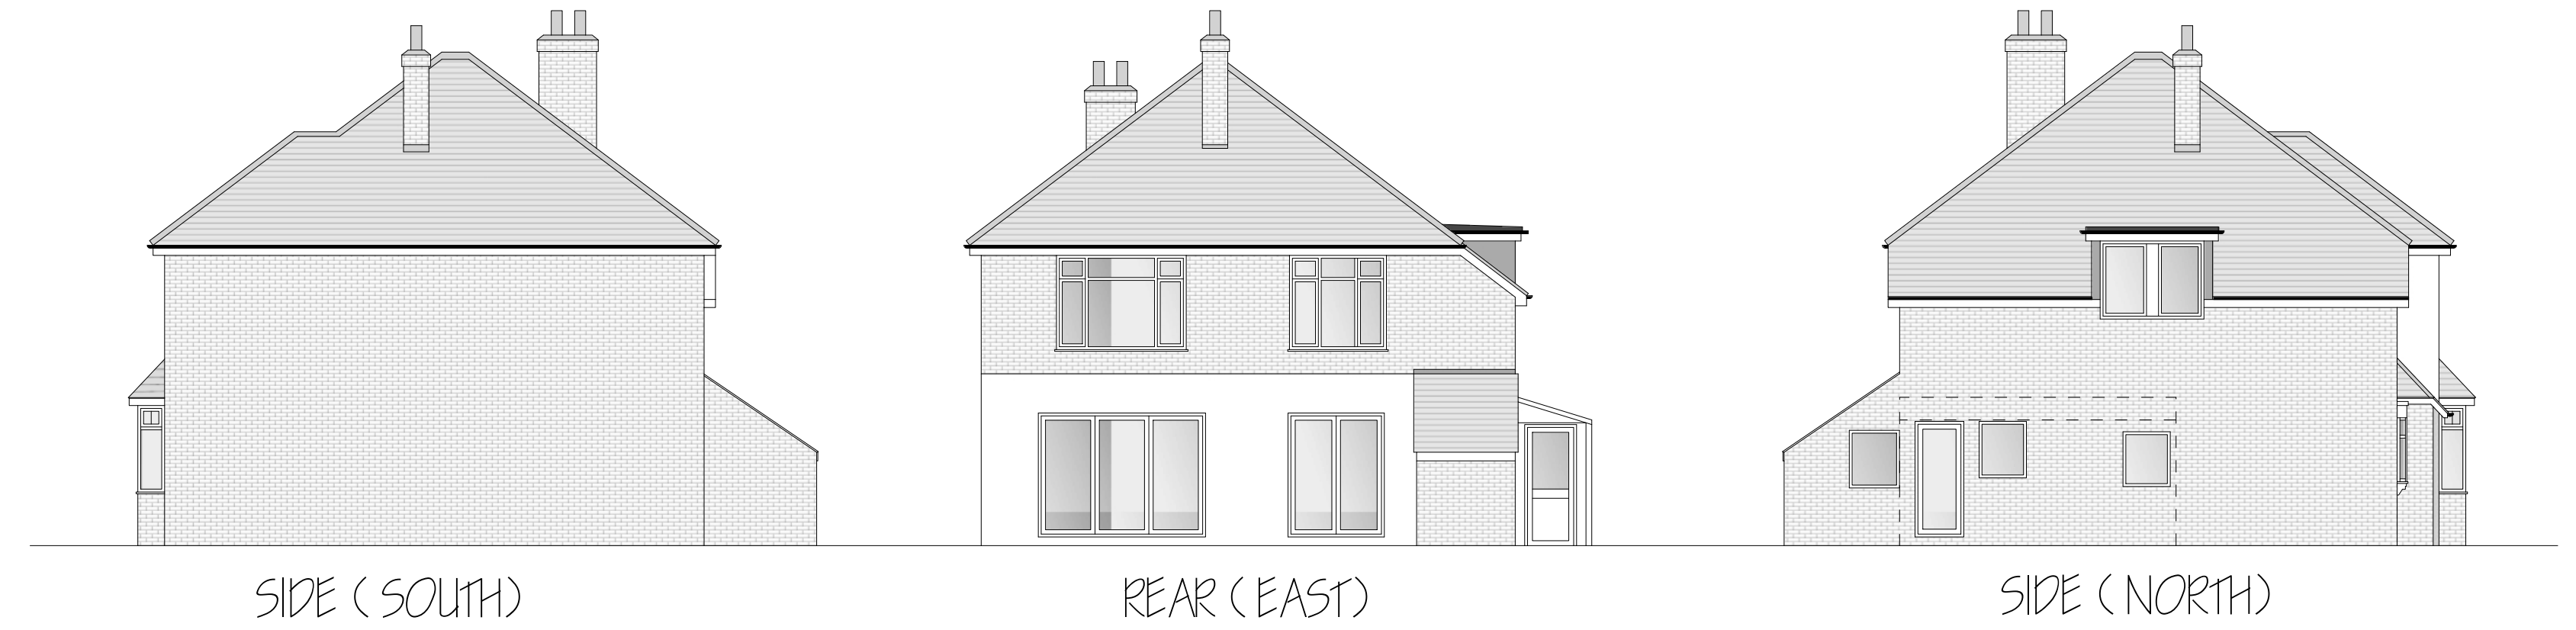

PROPOSED

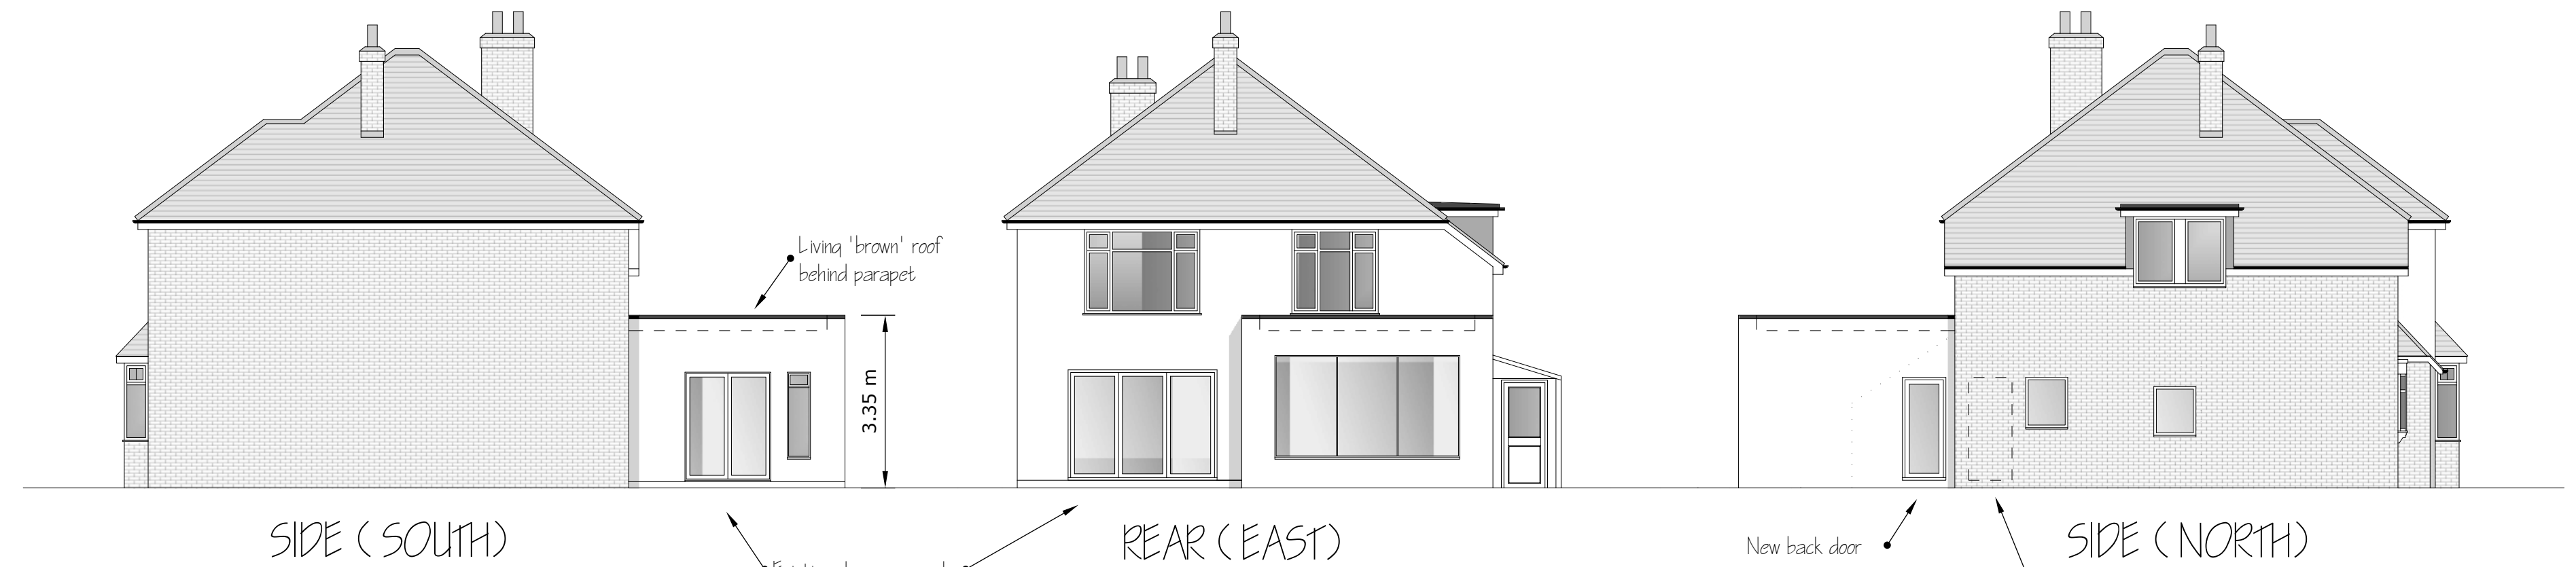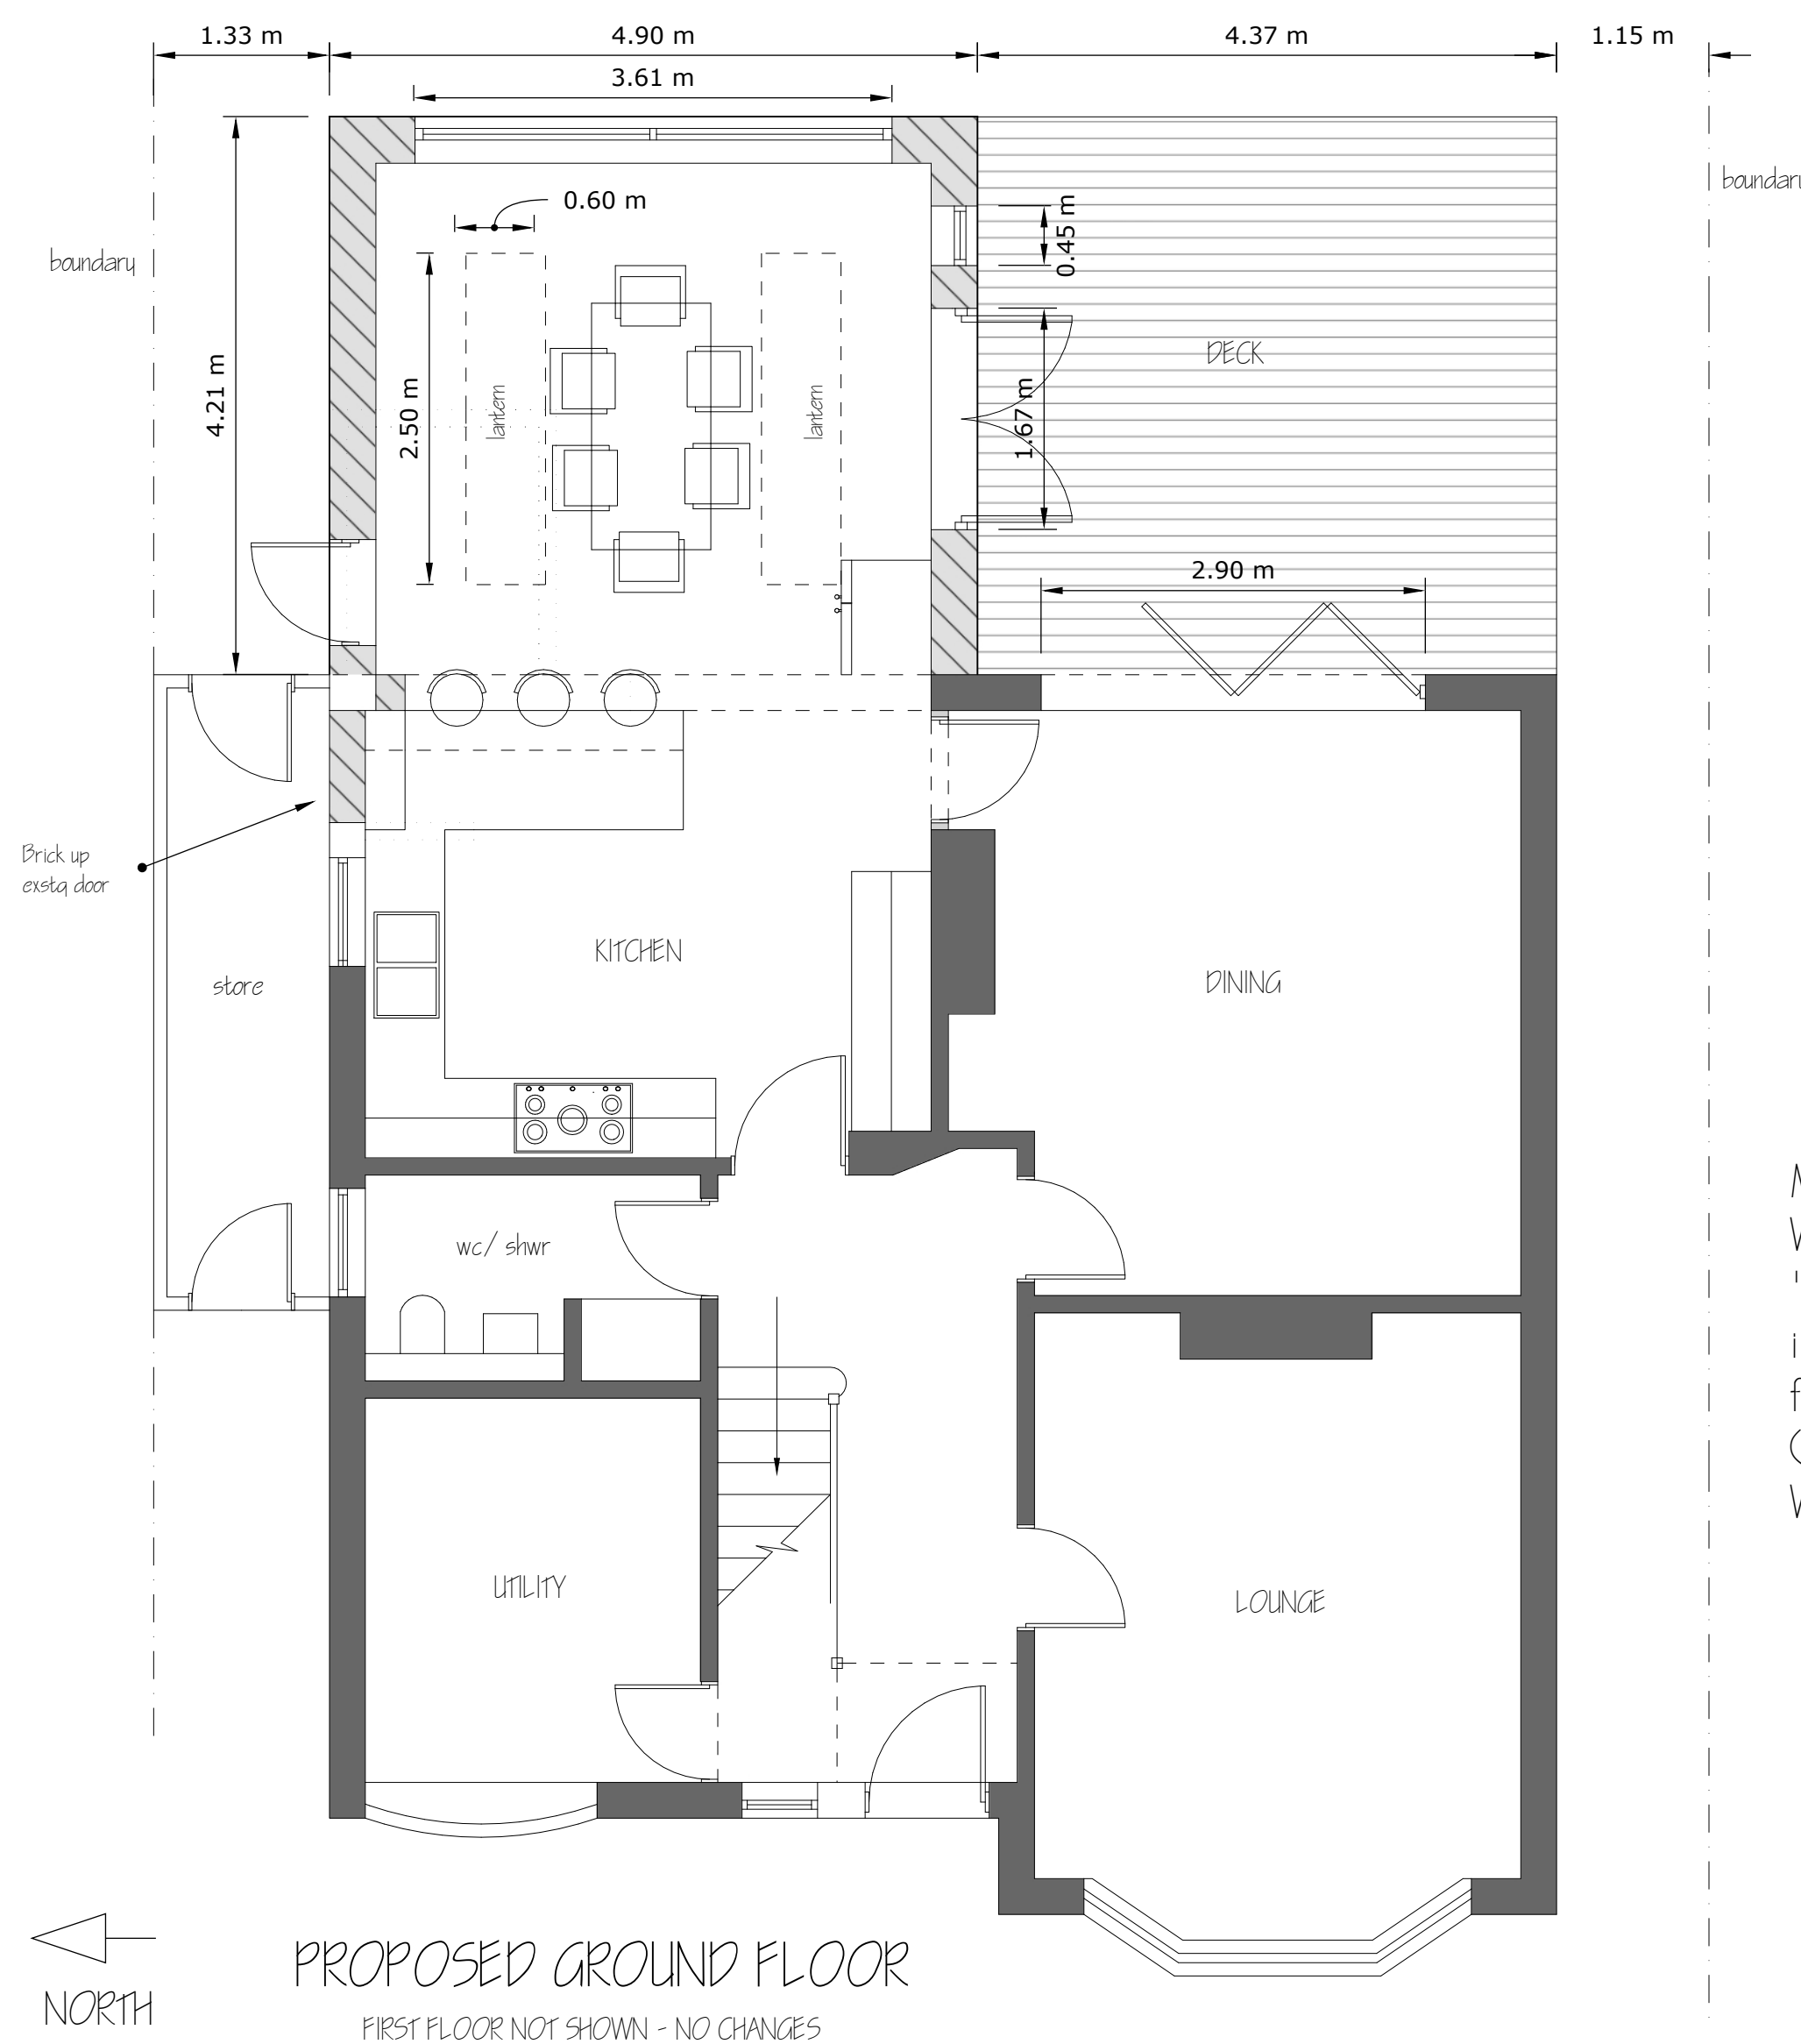

MATERIALS:
Walls - white painted render
'Brown' living roof - varying topography and substrate
i.e. mix of different gravel sizes in zones and heights, to create micro-habitats
for wildlife and different plant types.
(small grasses, alpine drought tolerant plants that spread laterally)
White doors/ windows.

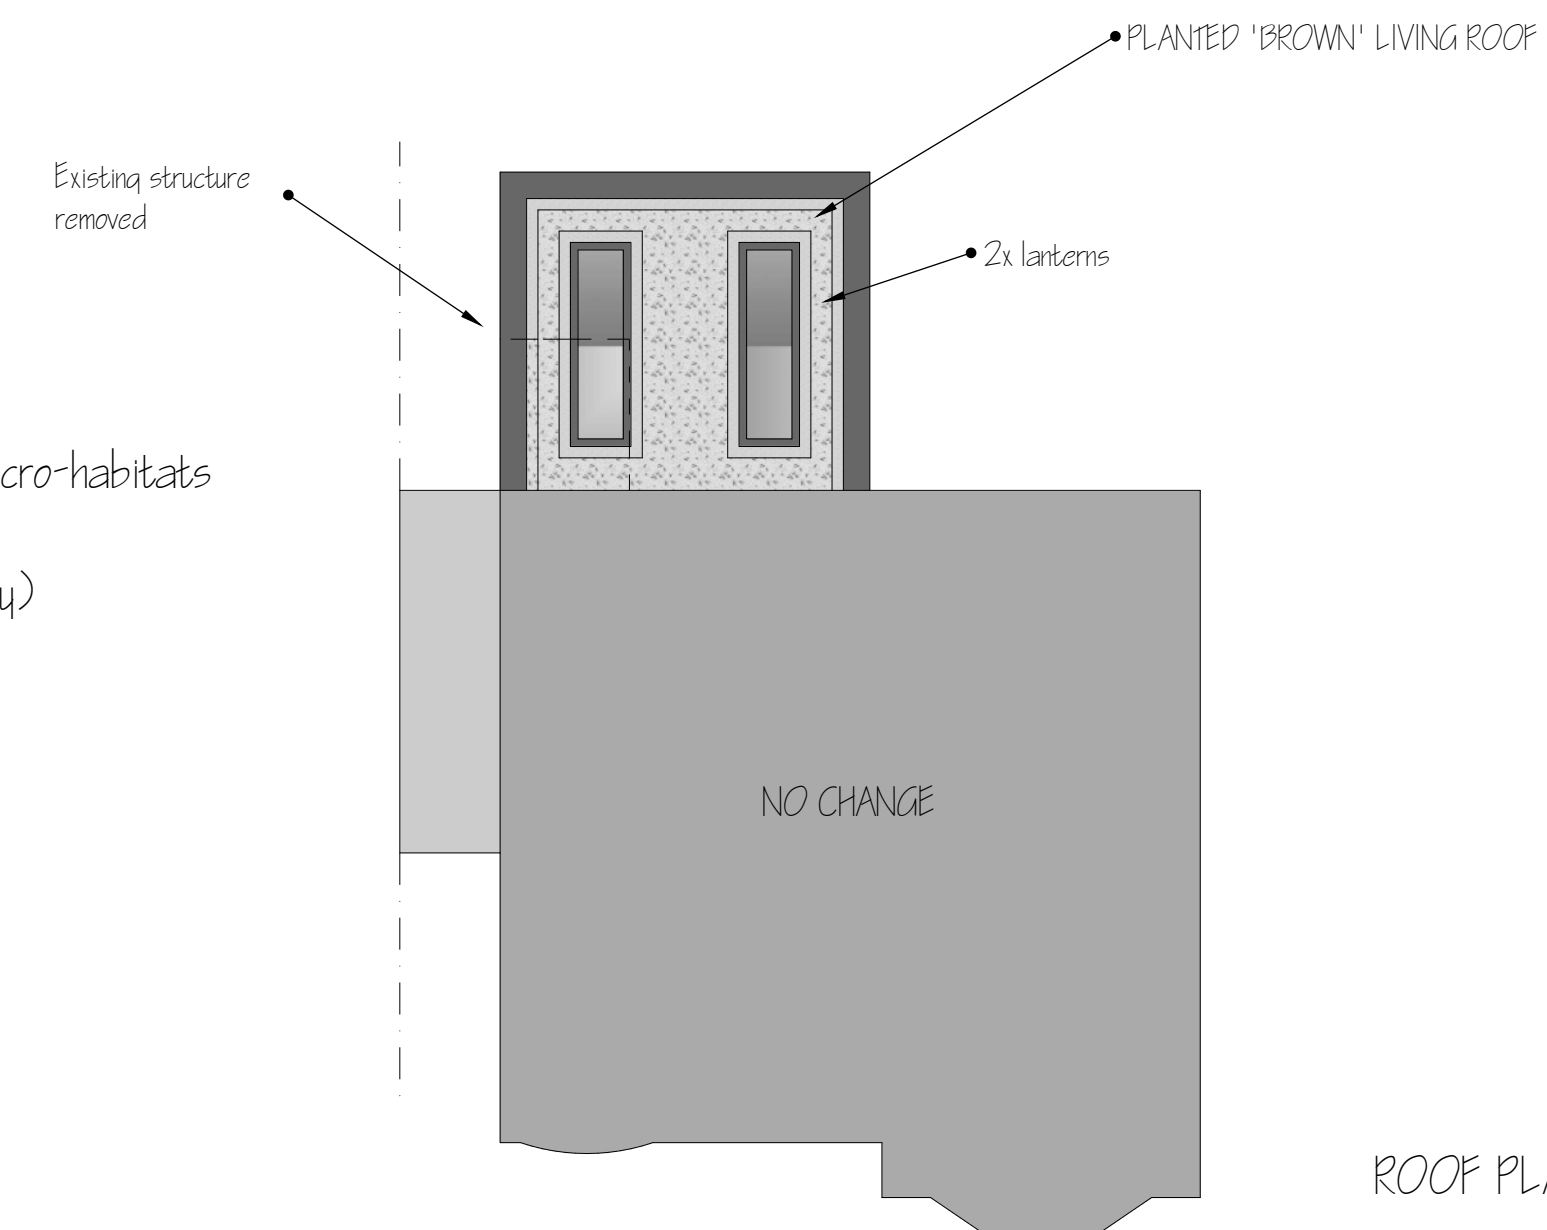

ROOF PLAN - PROPOSED