ROAD MARKINGS
NEW WHITE LINING AND

REFRESH PEF KIOSK TO PIKI PRINCIPLES

ROAD MARKINGS
NEW WHITE LINING AND

ANI TODDLER CAR PARKING.
REFRESH SPECIAL NEEDS & PARENT

WAYS AND REFRESH ATM POD
INSTALL NEW COVERED TROLLEY

DESIGN STANDARDS
PLAN RECYCLE TO LATEST
REMOVE COMPACTOR AND

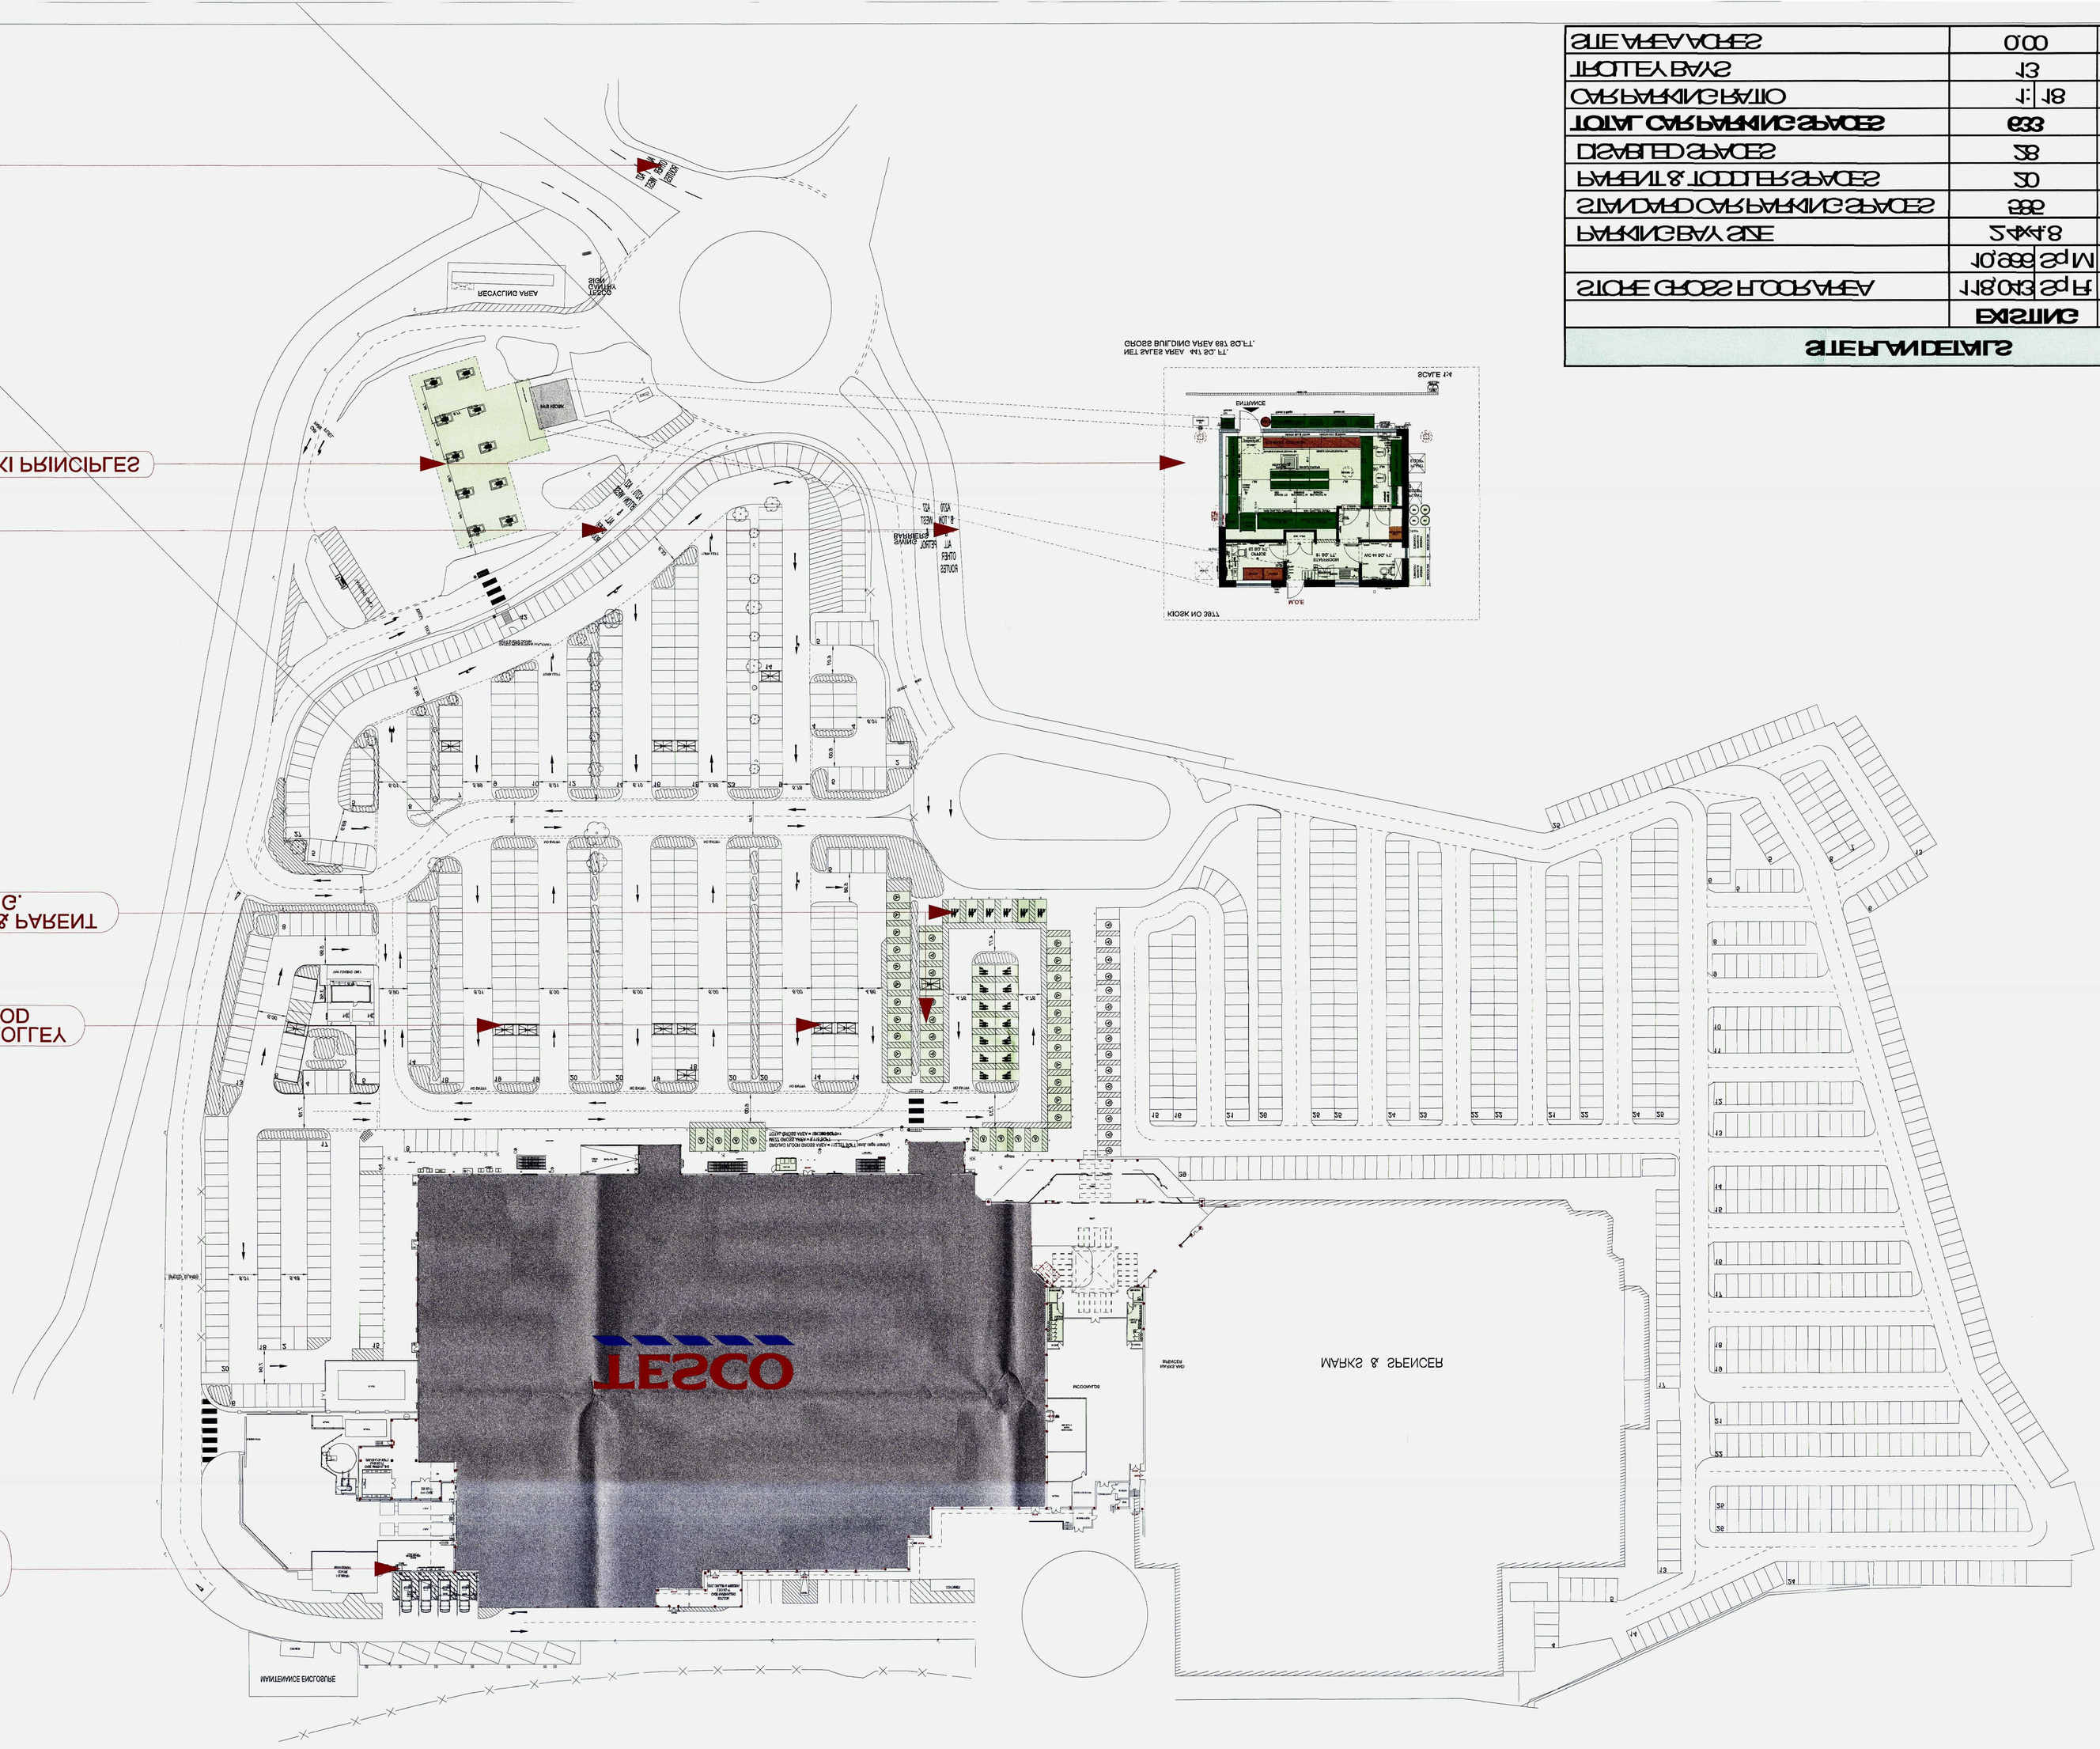
TESCO
MARKS & SPENCER
RECYCLING AREA
KIOSK NO 3811
GROSS BUILDING AREA 681 SQ.FT.
NET SALES AREA 441 SQ.FT.
SCALE 1:1
ENTRANCE
EXIT
ENTRANCE
EXIT
INTERNAL LAYOUT
ENTRANCE
EXIT
SCALE
KIOSK
ENTRANCE
EXIT
INTERNAL LAYOUT
SCALE
EXIT
ENTRANCE
EXIT
ENTRANCE